
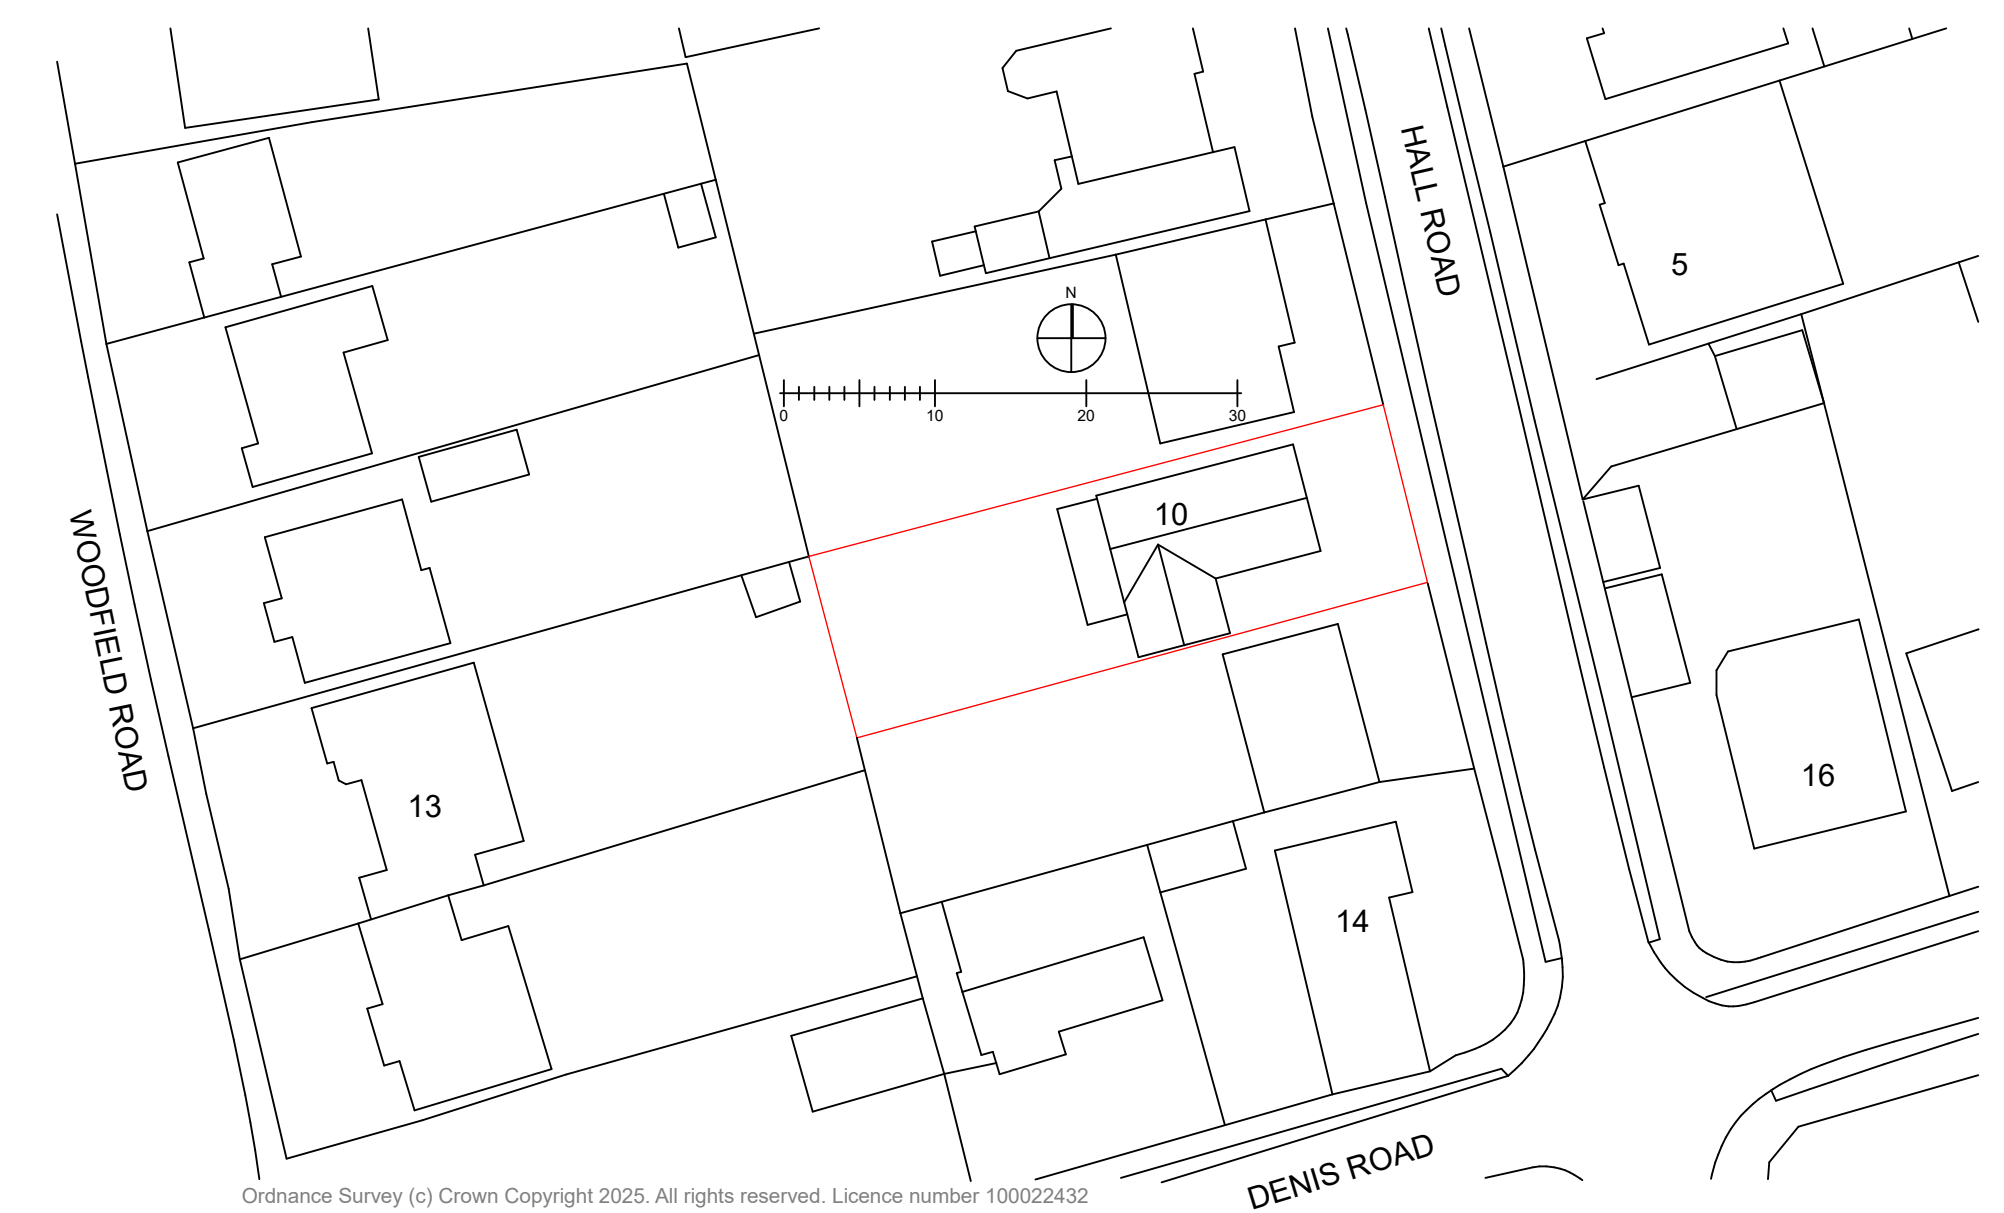
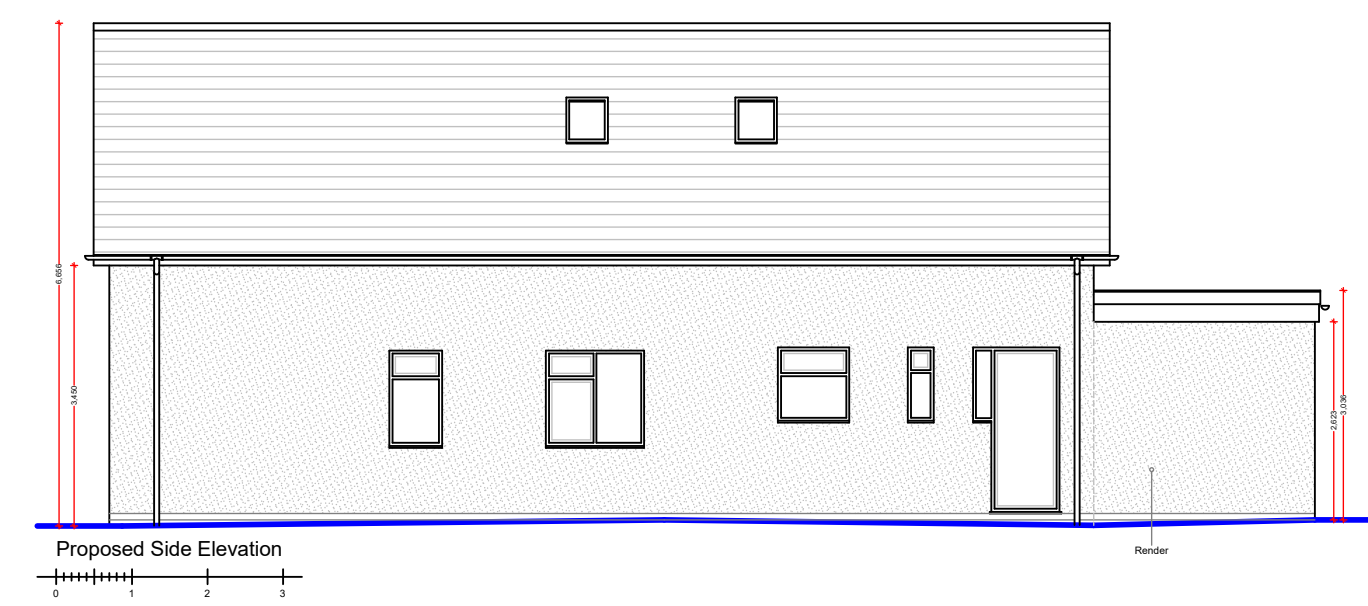
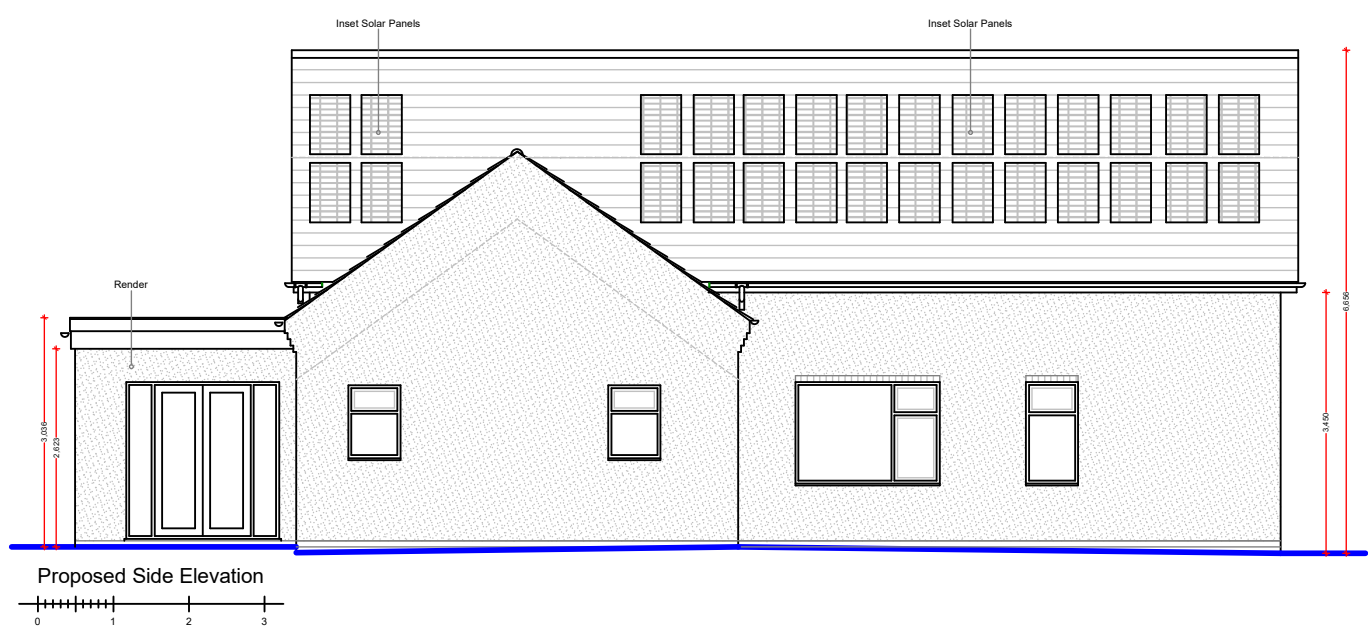
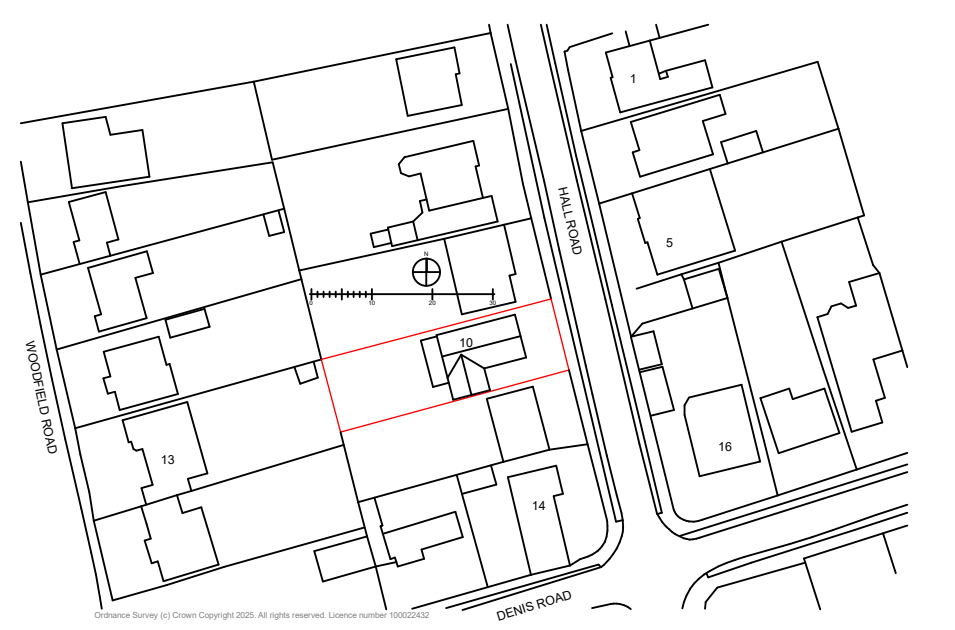


IT IS THE NOT RESPONSIBILITY OF THE DRAWING ROOM (ARCHITECTS) Ltd TO ADMINISTER ANY AGREEMENTS WITH OTHER STATUTORY BODIES ie. SEVERN TRENT WATER Ltd etc.. LOCATION OF DRAINAGE (WHERE SHOWN) & INVERT LEVELS ARE TO BE VERIFIED PRIOR TO COMMENCEMENT OF BUILDING WORKS. NO RESPONSIBILITY IS ACCEPTED FOR THE POSITIONING OF ANY BELOW GROUND DRAINAGE.

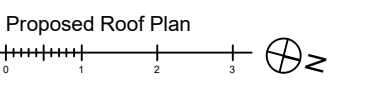

			
130 Moat Street, Wigston, Leicester. LE18 2GE. 0116 288 0111 info@tdrarchitects.co.uk www.tdrarchitects.co.uk			
Job Title:-		Proposed Development at:- 10 Hall Road, Burbage, LE10 2LU	
Dwg Title:-		Proposed Plans & Elevations	
Date:- April 2025			
Scale:-		1:50, 1:100, 1:500, 1:1250	
Job Title:-		Size:-	
4204-02		A1	
		Rev:-	
		F	
Rev F:-Dropped curb removed (07-25)			