



1:100 FRONT ELEVATION




1:100 REAR ELEVATION

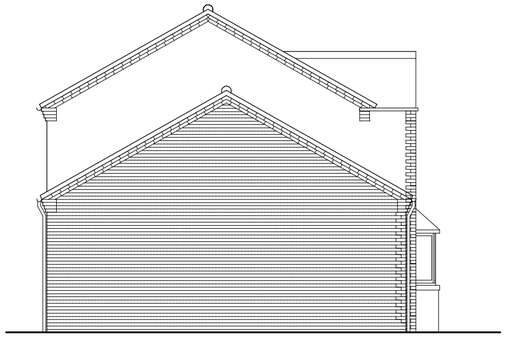


1:100 SIDE ELEVATION

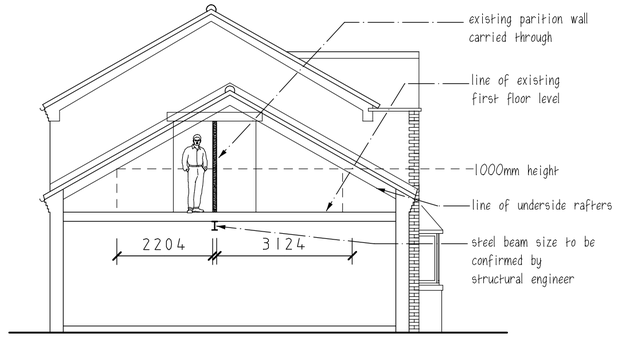

1:100 SECTION B-B

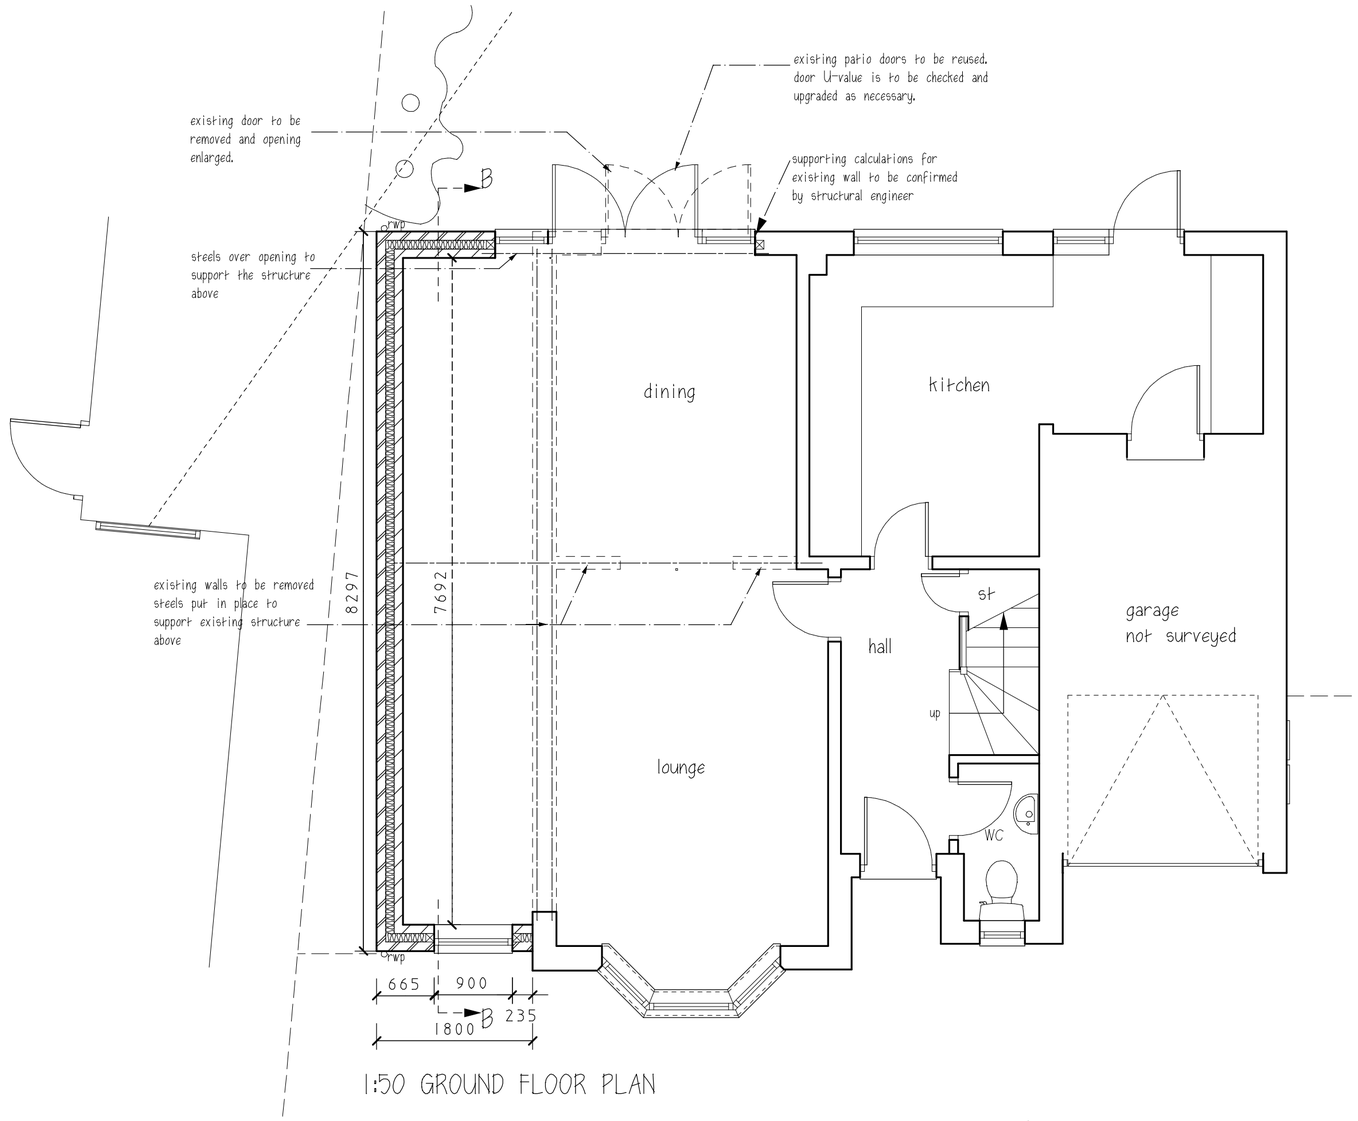


1:50 GROUND FLOOR PLAN

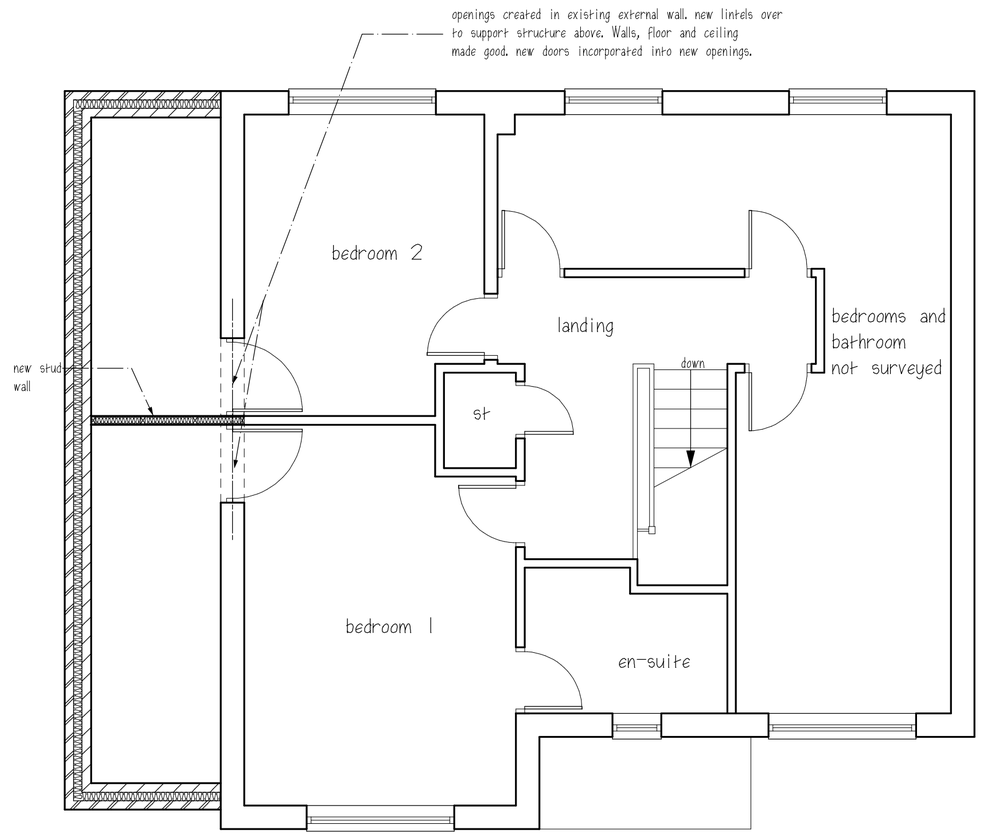

1:50 FIRST FLOOR PLAN

NB: ALL STEELWORK DESIGN AND ARRANGEMENTS TO BE CONFIRMED BY STRUCTURAL ENGINEER

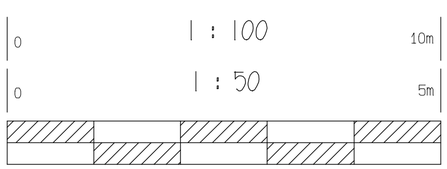

At 1:1 this bar should be 10cm long

SCHEME DRAWING

rev	date	description	by
b	03-01-12	amendments to proposals as per PA request.	jwm
a	28-11-11	Tapered wall in line with boundary, amended doors and first floor stud wall	hvp

Drawing Title: SCHEME DRAWING

Client: MR & MRS. WILKES

Project Title: PROPOSED SIDE EXTENSION
THE WILLOWS, QUAKER CLOSE, FENNY DRAYTON

Drawn by : hvp
Checked by : jwm
Drawing status: for client approval

Drawing No. : 7041-03b

Created On : 10-11-11
Scale : as noted

Page size: A2

JCD
John Craddock Designs.
Chartered Architects
First Floor, 27 Dugdale Street
Nuneaton CV11 5QJ
Tel: 024 7638 6769
Fax: 024 7664 1865