



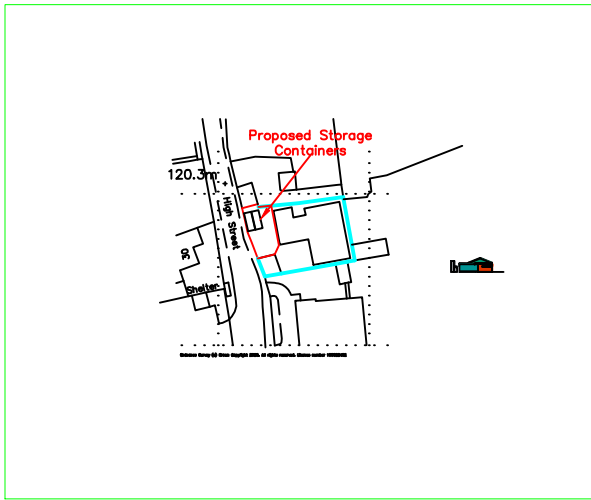


Location Plan – Scale 1:2500 @ A3

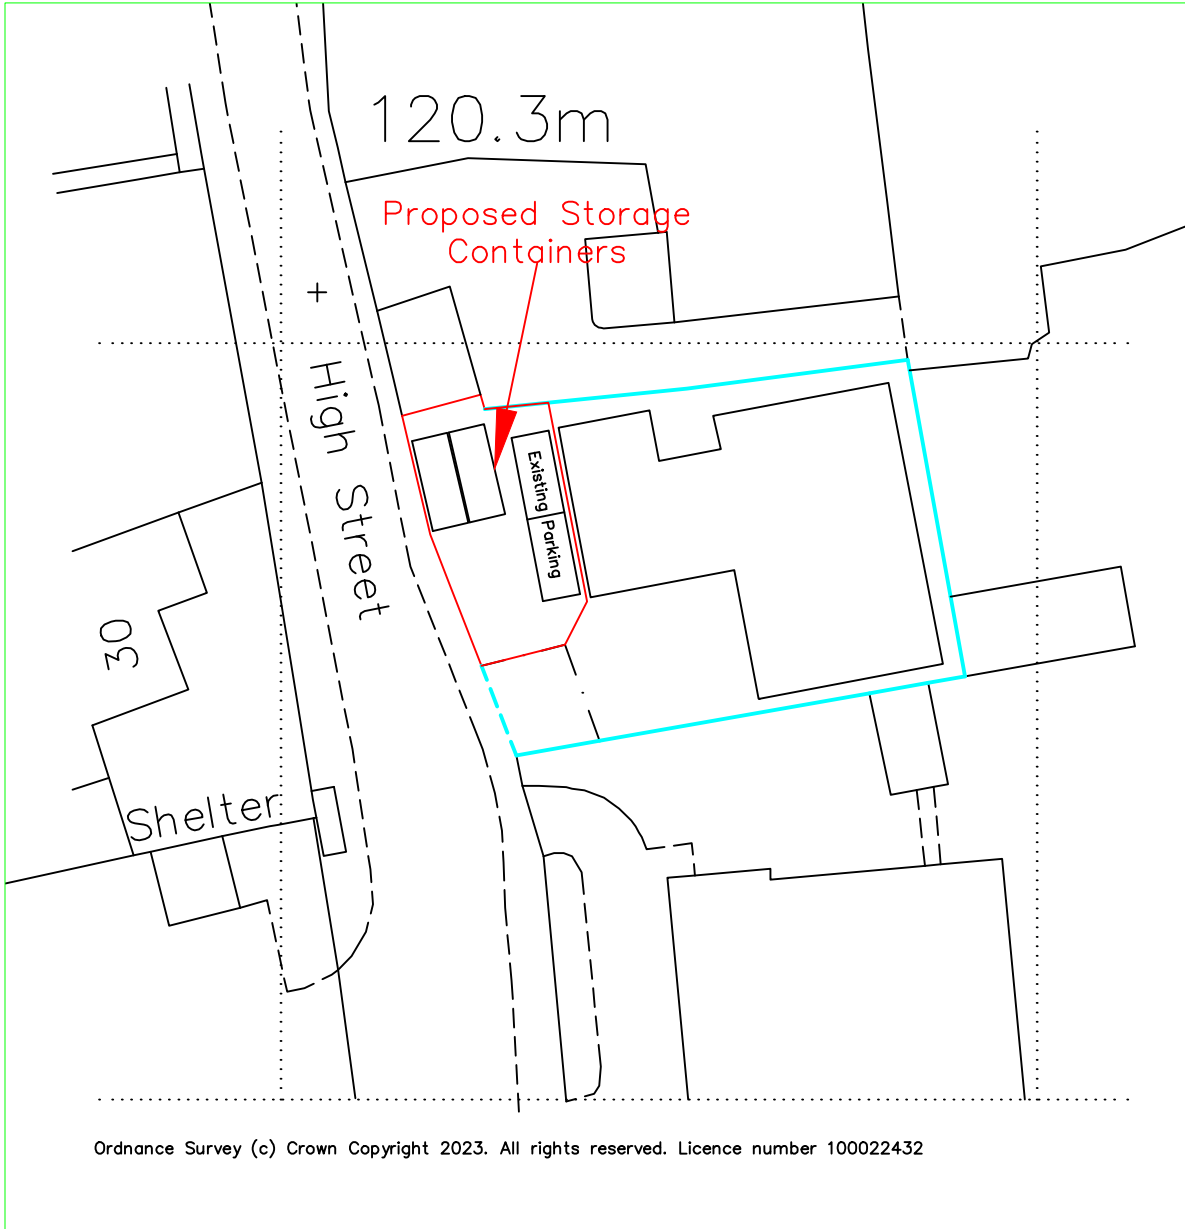


Block Plan – Scale 1:500 @ A3

Elevations – Container 1 – Scale 1:100 @ A3

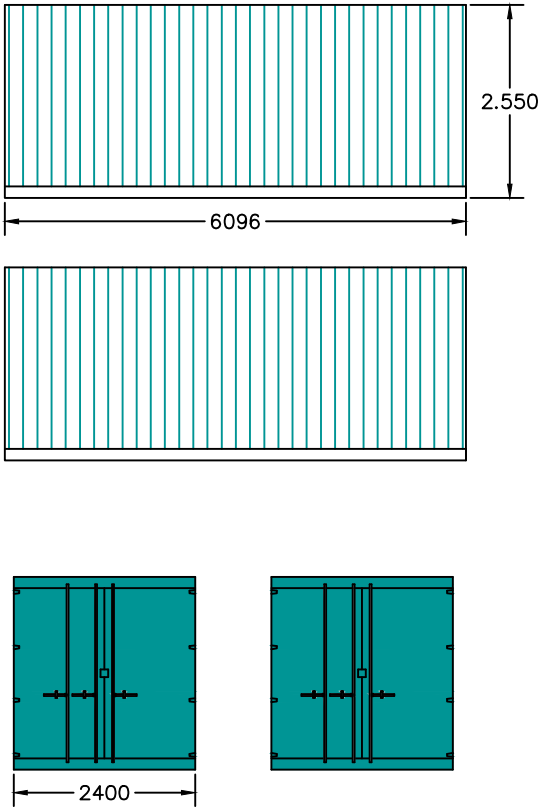

Elevations – Container 2 – Scale 1:100 @ A3

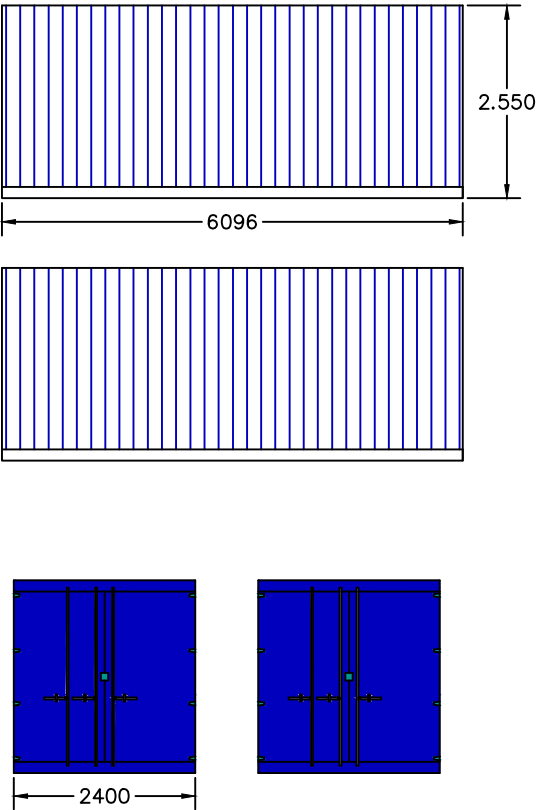

© Copyright J C Harrison Planning & Admin Services jo@jcharrison.co.uk 07792 144155	
Client:	R.E.S.L. 9-11 High Street, Earl Shilton, LE9 7DH
Project:	Proposed Storage Containers
Title:	Location Plan, Block Plan & Elevations
Drawn: J Harrison	Date: 14.07.2023
Scales: 1:2500; 1:500 & 1:100 @ A3	
Drg. No.: S1101-001	Rev.: C