


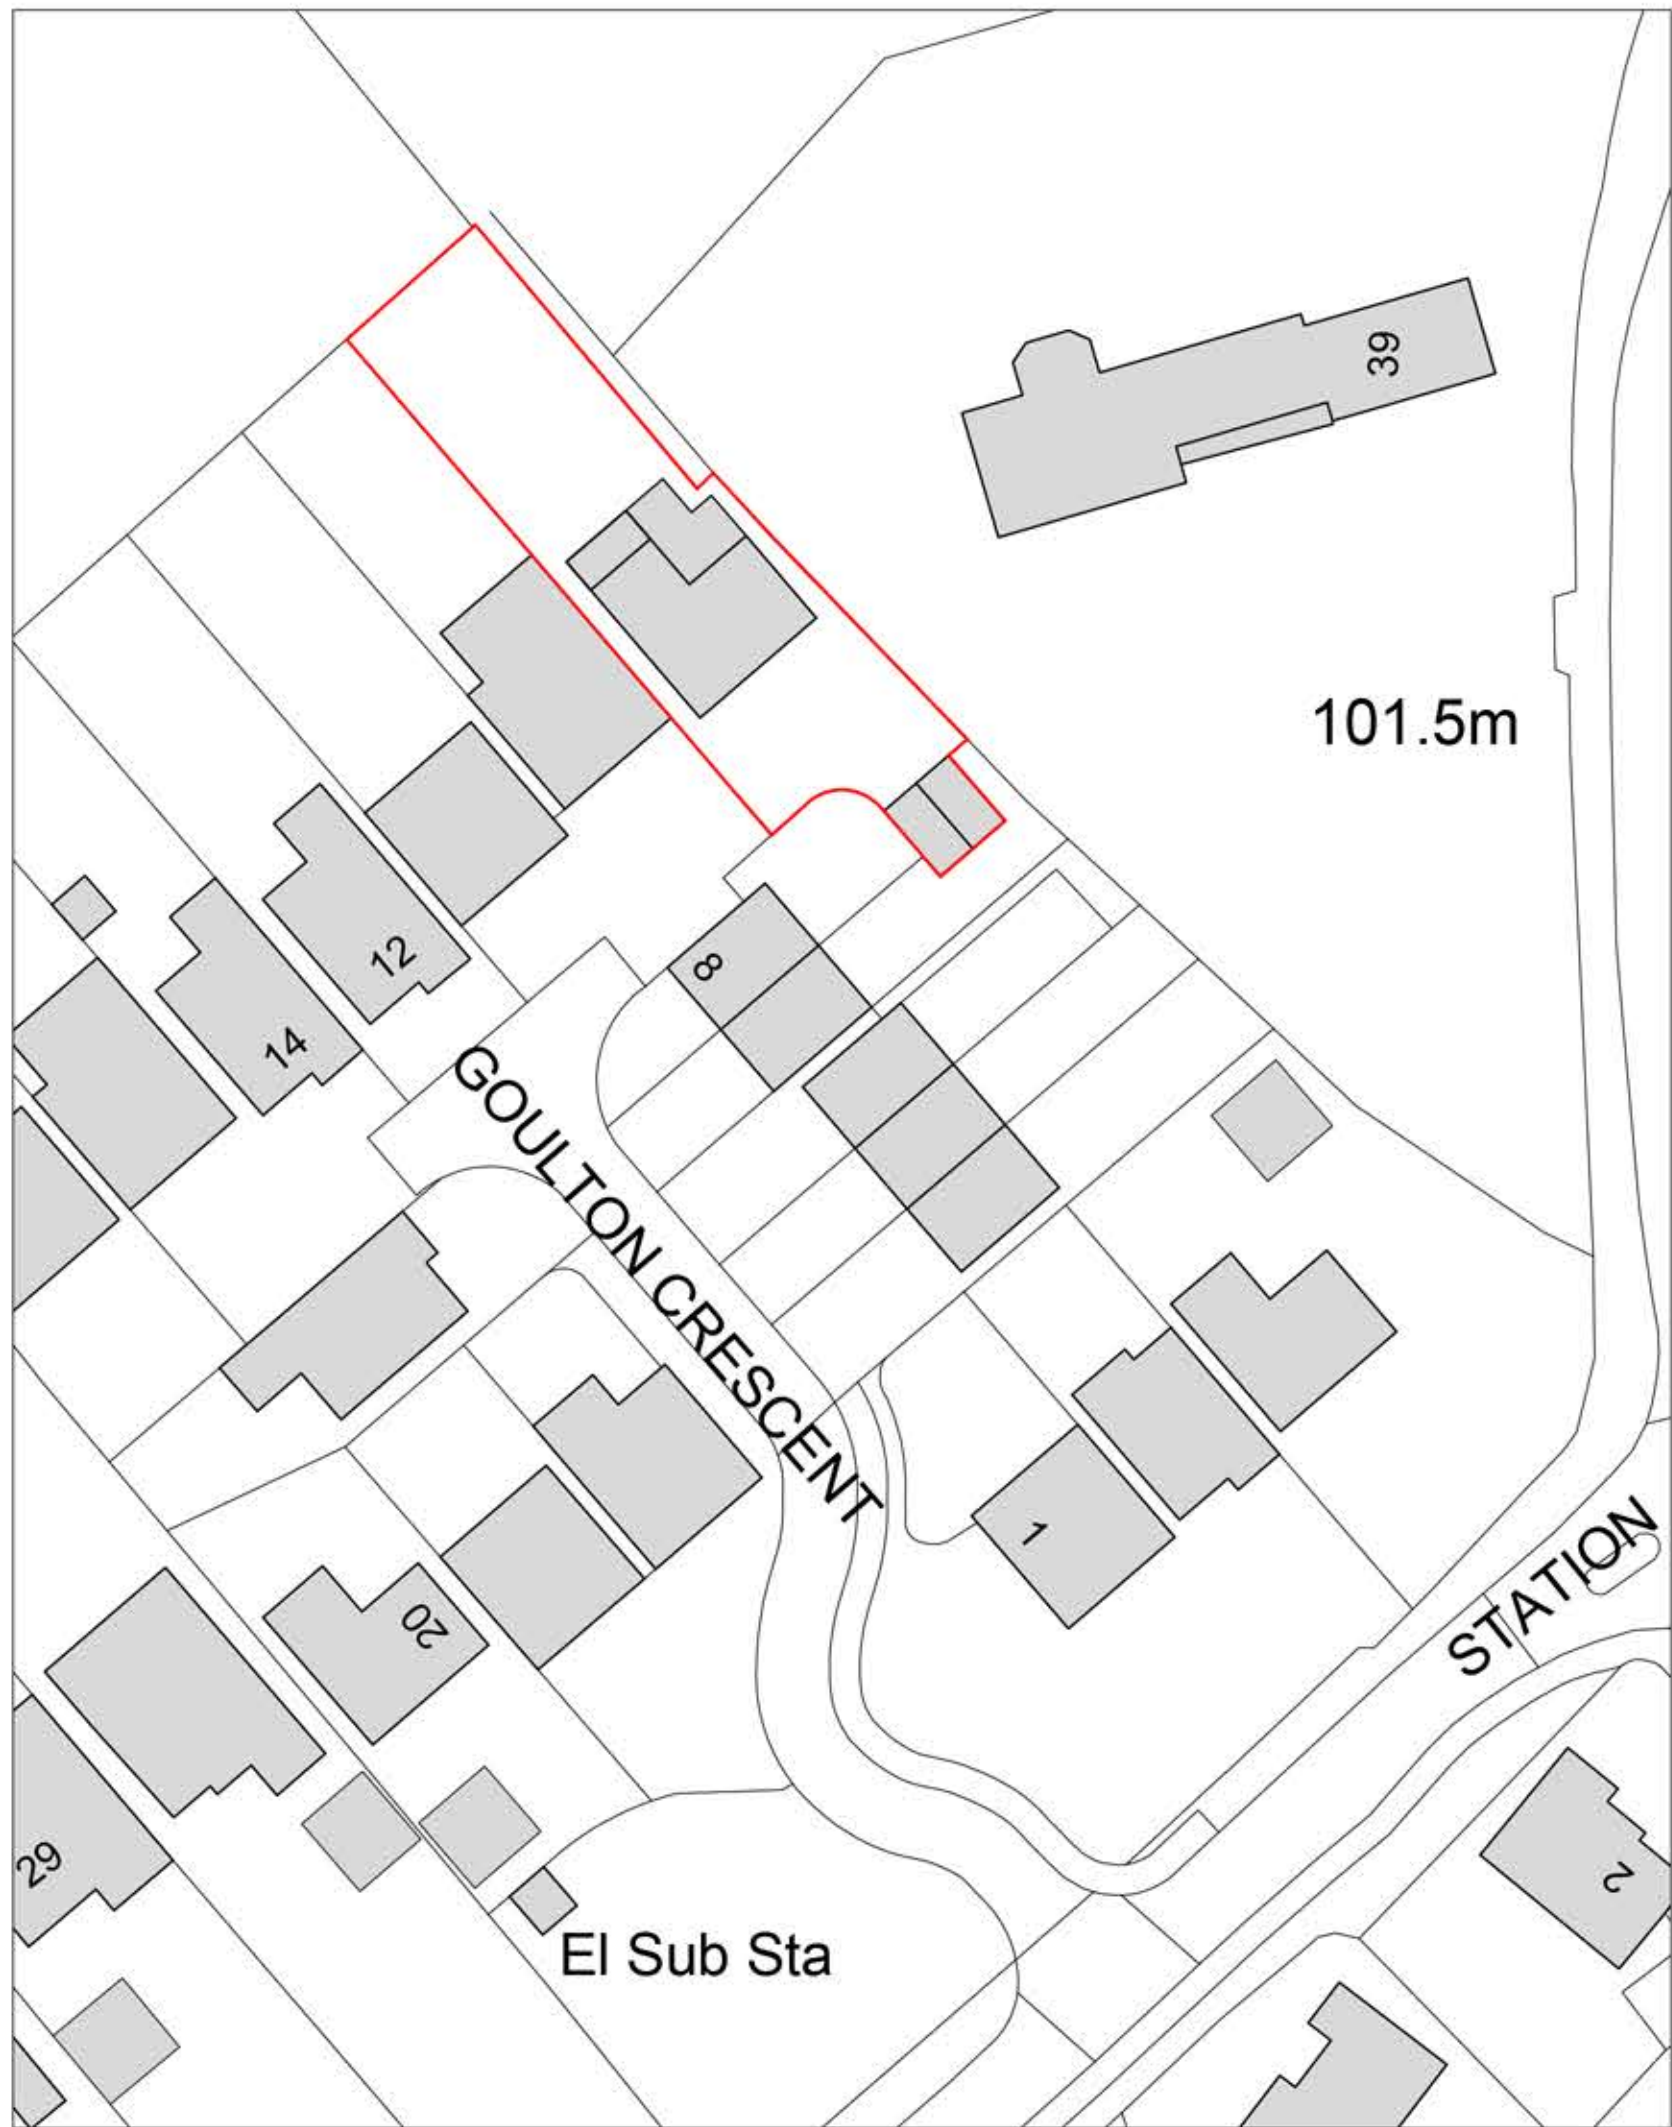

Ordnance Survey, (c) Crown Copyright 2023. All rights reserved. Licence number 100022432

Location Plan

Scale 1:1250



Ordnance Survey, (c) Crown Copyright 2023. All rights reserved. Licence number 100022432

Block Plan

Scale 1:500



0 10 25 50 75 100 200

Disclaimer

© This drawing is the copyright of Lawrence & Finley Architects Ltd. and may not be reproduced or used except by written permission.
Figured dimensions to have precedence over scaling.
Please read this drawing in conjunction with the specification.
Check all site dimensions prior to any construction.
Refer any discrepancies found to the Architects.

Revisions

Contact + Location

T 07974 834305
E kristian@lfarchitects.co.uk

Lawrence & Finley Architects Ltd.
27 Templar Road,
Ashby-De-La-Zouch,
Leicestershire, LE65 2AD

Details

Client	Mr & Mrs T. Hutton
Job Title	9 Goulton Crescent, Desford
Job Type	Existing Residential Dwelling Extension
Drawing Title	Location + Block Plan
Job Number	269
Drawing Number	PL-01
Scale	1:1250 + 1:500 A1
Status	PLANNING



LAWRENCE | FINLEY
ARCHITECTS