

Existing Front Elevation

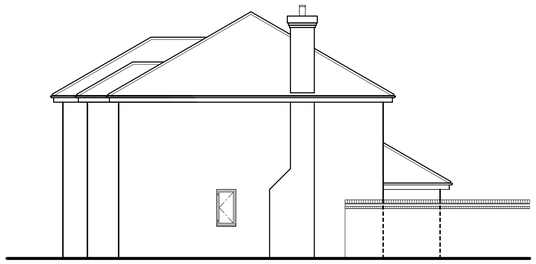

Existing Side Elevation



Existing Rear Elevation

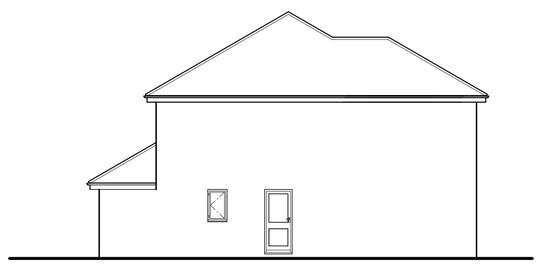

Existing Side Elevation

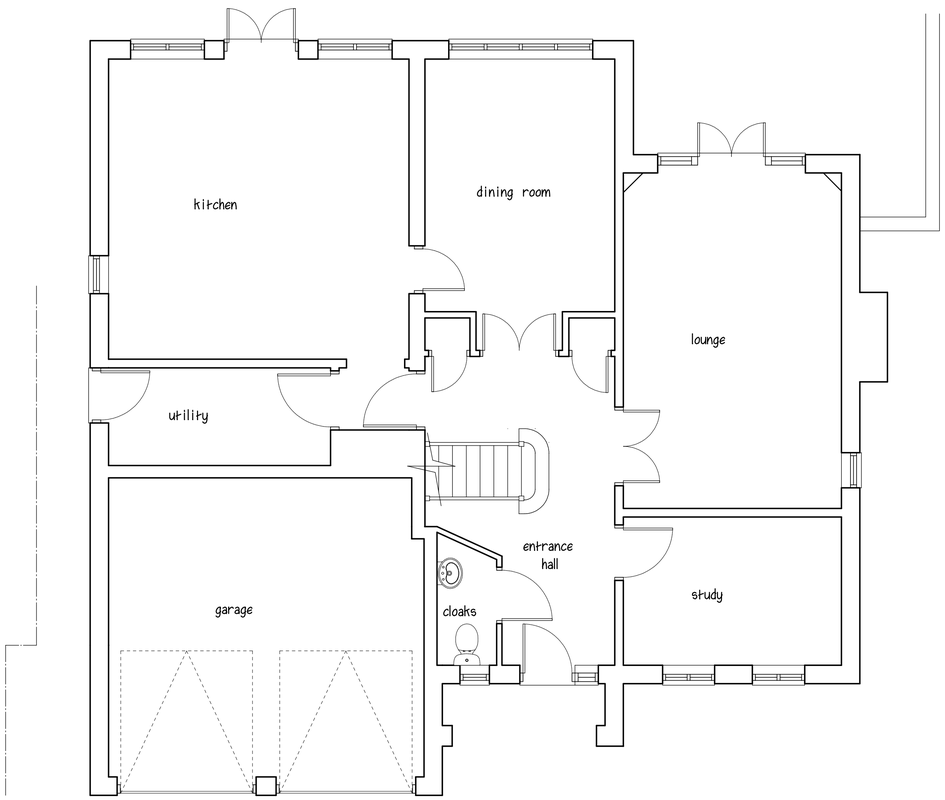

Existing Ground Floor Plan

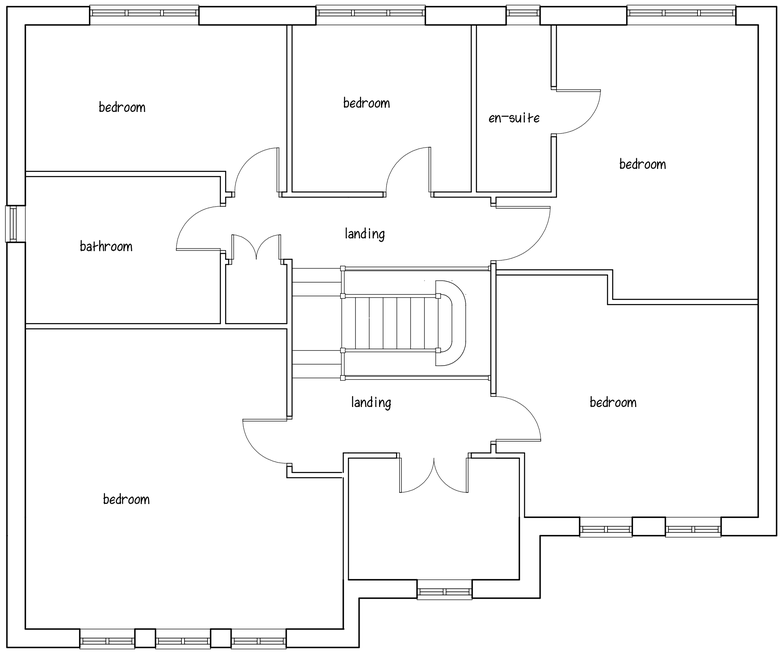

Existing First Floor Plan

Philip Baumber
Architectural Limited
50, Radmore Road, Hinckley
Leicestershire, LE10 0RQ
tel. 01455 612790 fax. 01455 459382
e.mail. philip.baumber1955@btinternet.com

Project : Proposed Extensions and Alterations at 14, Troon Way, Burbage, Hinckley, LE10 2GX for Mr. & Mrs. B. Lear	Scale : 1:50 & 1:100 @ A1
	Date : July 2011
	Drawn: PCB
	Job No. 1057
Drg. Title : Existing Plans & Elevations	Drg. No. 01
	Rev.