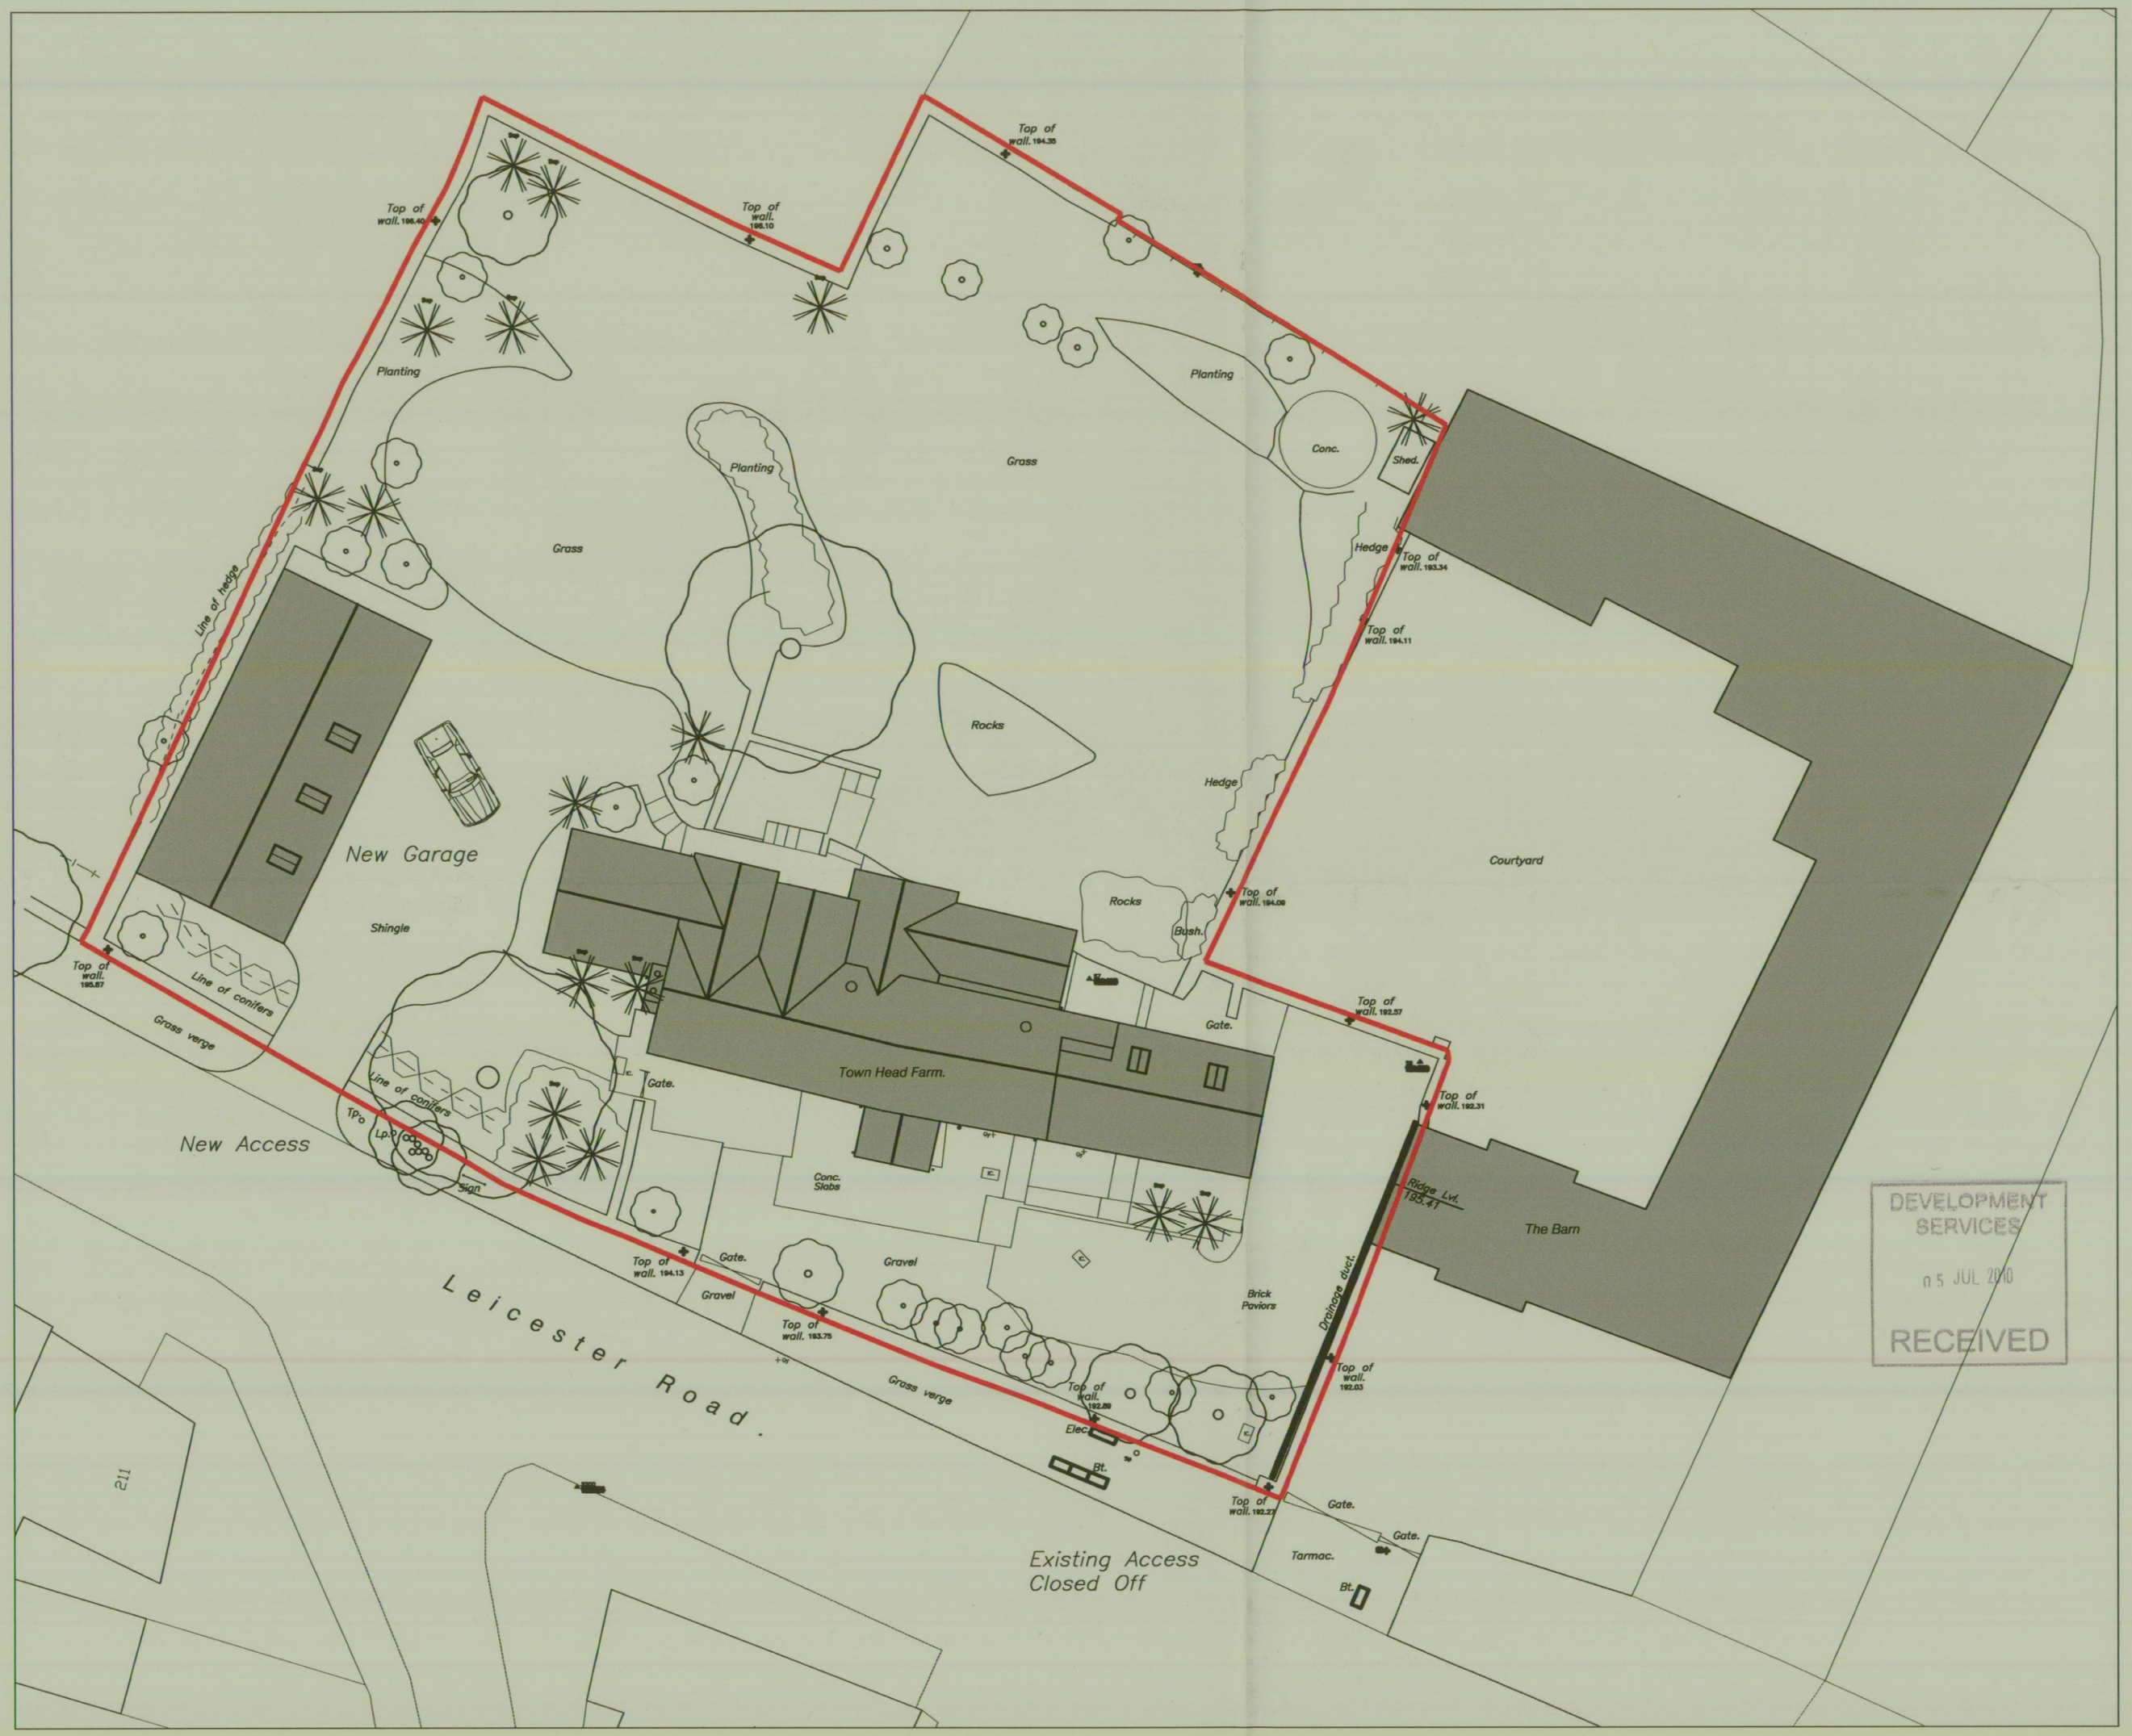

DEVELOPMENT SERVICES
05 JUL 2010
RECEIVED

REV	DESCRIPTION	DATE	DRN	CKD
B	EXISTING ACCESS CLOSED OFF AND NEW TREES PLANTED. NEW ROOF PLAN SHOWING PROPOSED EXTENSIONS ADDED.	02.07.10	SBT	NGJ
A	PLANNING ISSUE	08.04.10	SBT	NGJ

Robothams Architects
The Old Library
12 Church Street
Warwick CV34 4AB
T 01926 493843
F 01926 495314
architects@robothams.co.uk
www.robothams.co.uk

robothams

PROJECT TITLE

TOWN HEAD FARM
LEICESTER ROAD
MARKFIELD

DRAWING TITLE

PROPOSED SITE PLAN

STATUS PLANNING

SCALE	1:200	SHEET SIZE	A2	DRAWN	SBT
DATE	10.03.10			CHECKED	NGJ
DWG NO.	2619-07			REVISION	B