THIS DRAWING IS COPYRIGHT, AND REMAINS THE PROPERTY OF HUMPHREYS TEAL PARTNERSHIP. IT MUST NOT BE REPRODUCED, USED, DISCLOSED OR TRANSMITTED TO THIRD PARTIES IN ANY FORM, IN WHOLE OR IN PART, WITHOUT PRIOR WRITTEN PERMISSION.

DO NOT SCALE!
ALL DIMENSIONS SHOULD BE CHECKED ON SITE BEFORE WORK COMMENCES

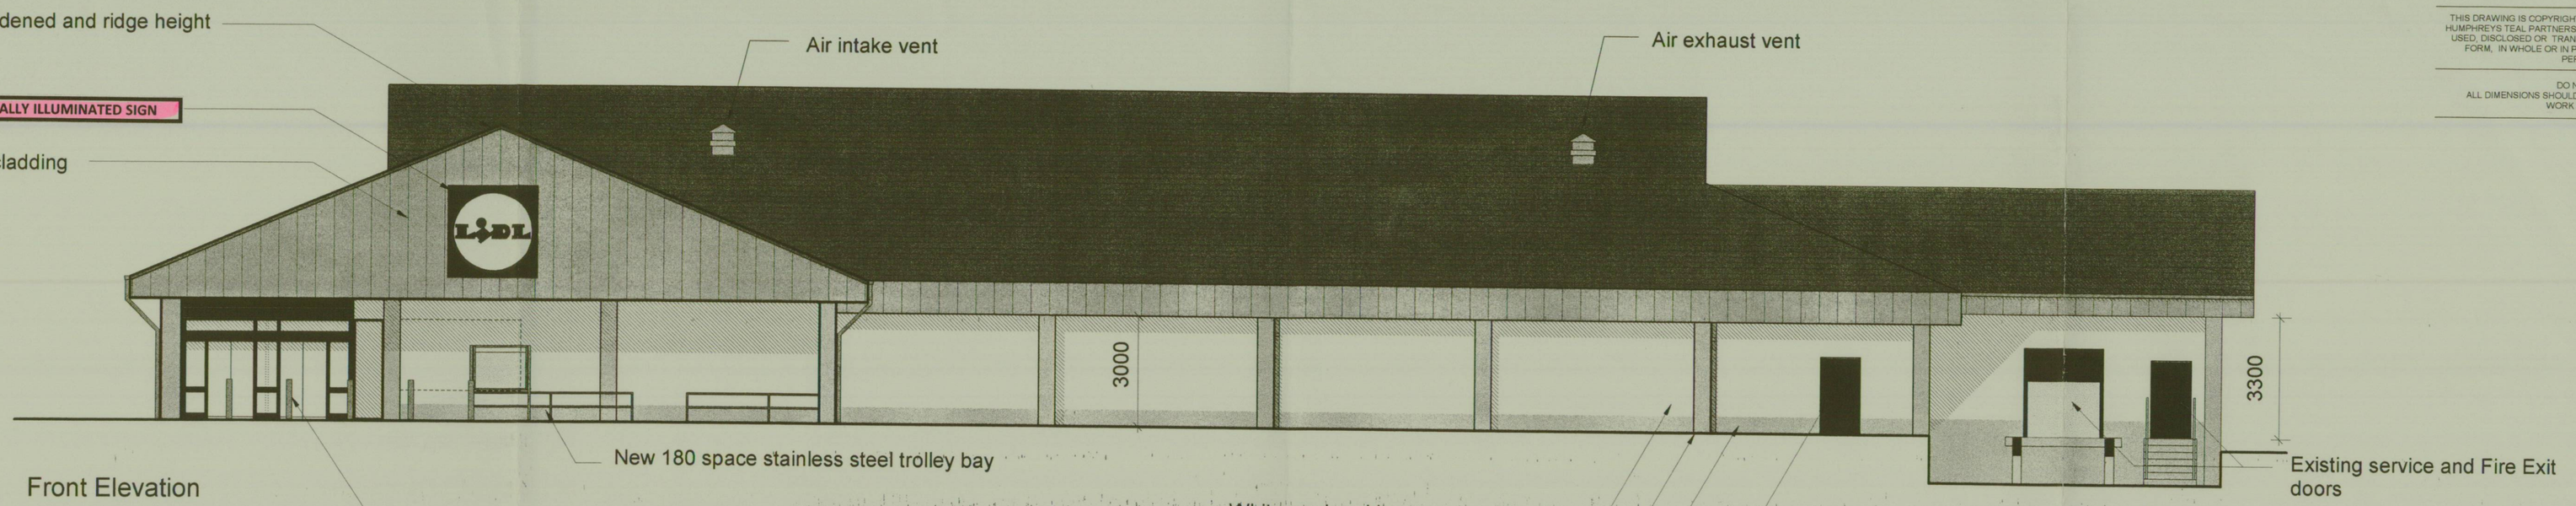

Front Elevation

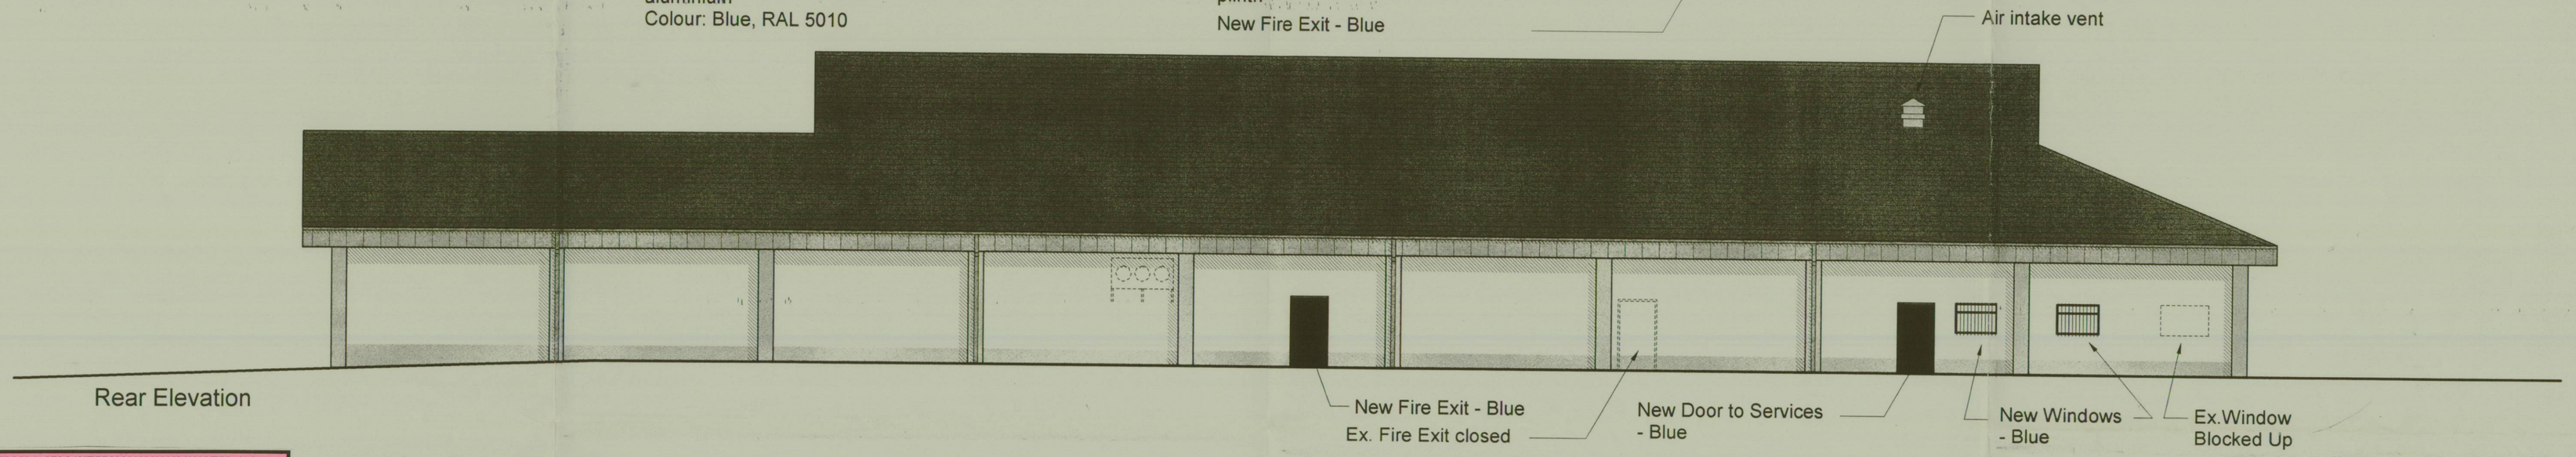

Rear Elevation



Proposed Side Elevation

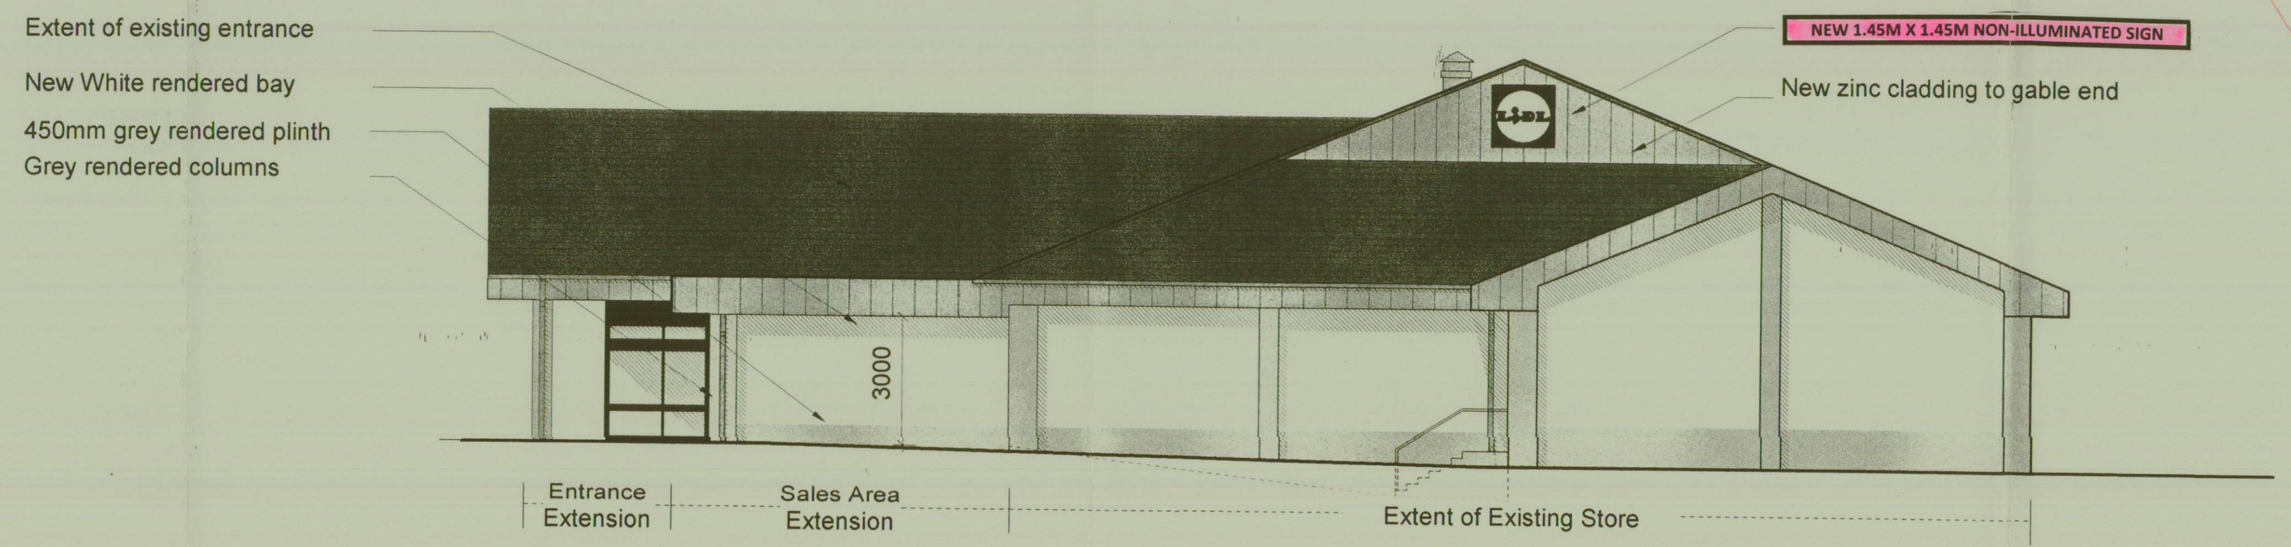

Proposed Side Elevation

DEVELOPMENT SERVICES
05 JUL 2010
RECEIVED

SCANNED

Rev.	Date	Description	Drawn
J	23.03.10	Minor amendment	MH
H	19.03.10	2 no. canopy columns omitted	MH
G	23.02.10	Ex. steps shown, entrance canopy increased to 5.1m	MH
F	17.02.10	Notes updated	MH
E	15.02.10	Flat roof to part extension. Omit high level windows. Changes to Staff Area windows. Signage size increased.	APJ
D	26.01.10	Air intakes and air exhaust vents added, side elevation corrected	MH
C	26.01.10	Ex. FE sealed, new FE added	MH
B	25.01.10	New zinc cladding shown all round, buffer posts added, Highlight text changed typo, label typo altered	MU
A	20.01.10	All walls rendered, service room door added, windows adjacent entrance reverted to spec	MH

humphreys teal partnership
architects
Priory Park Lodge
Aberford
Leeds
LS25 3DF
T:(0113) 281 2020
F:(0113) 281 3232
W: www.humphreysteal.com
E: architects@humphreysteal.com

client
Lidl UK GmbH

project
Hawley Road
Hinckley

drawing title
Proposed Elevations

date	December 2009				
status	Planning				
scale	1:100 @ A1				
drawn	DW	checked	MH		
job no.	931	dwg no.	05	rev.	J

AMENDED