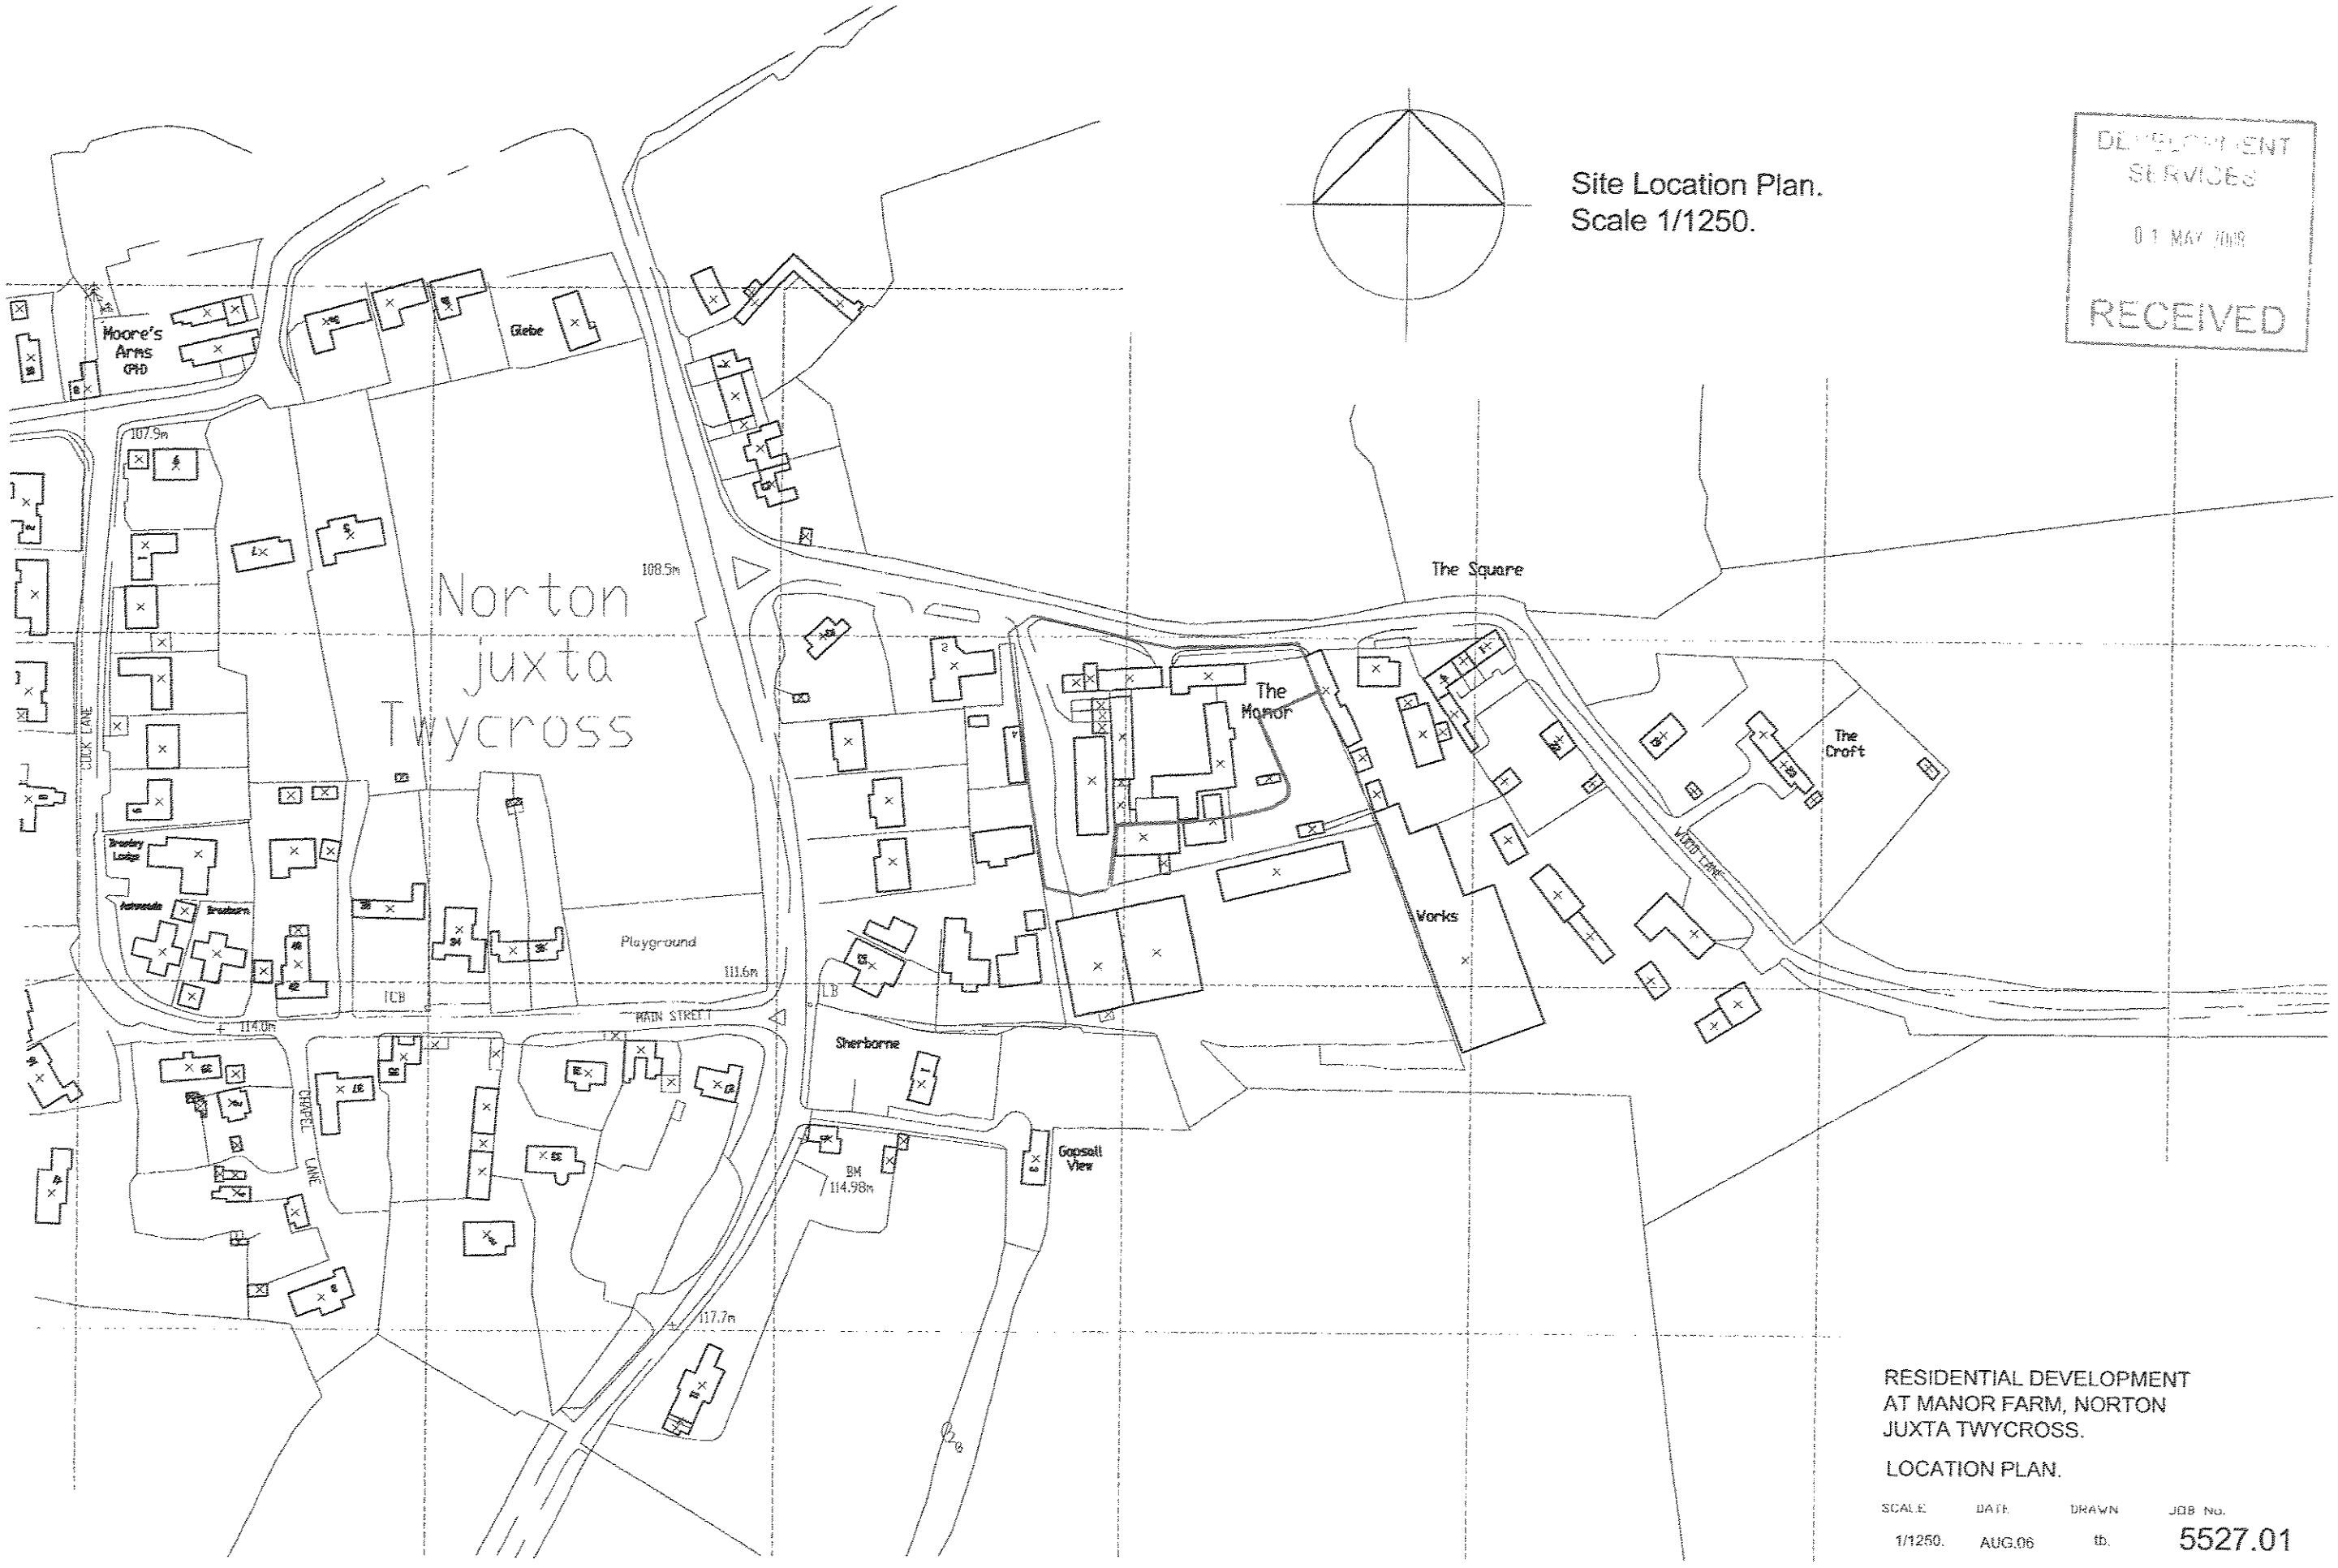

DEVELOPMENT SERVICES
01 MAY 2008
RECEIVED

RESIDENTIAL DEVELOPMENT
AT MANOR FARM, NORTON
JUXTA TWYCROSS.

LOCATION PLAN.

SCALE	DATE	DRAWN	JOB No.
1/1250.	AUG.06	tb.	5527.01