



DRAWING 2A A14

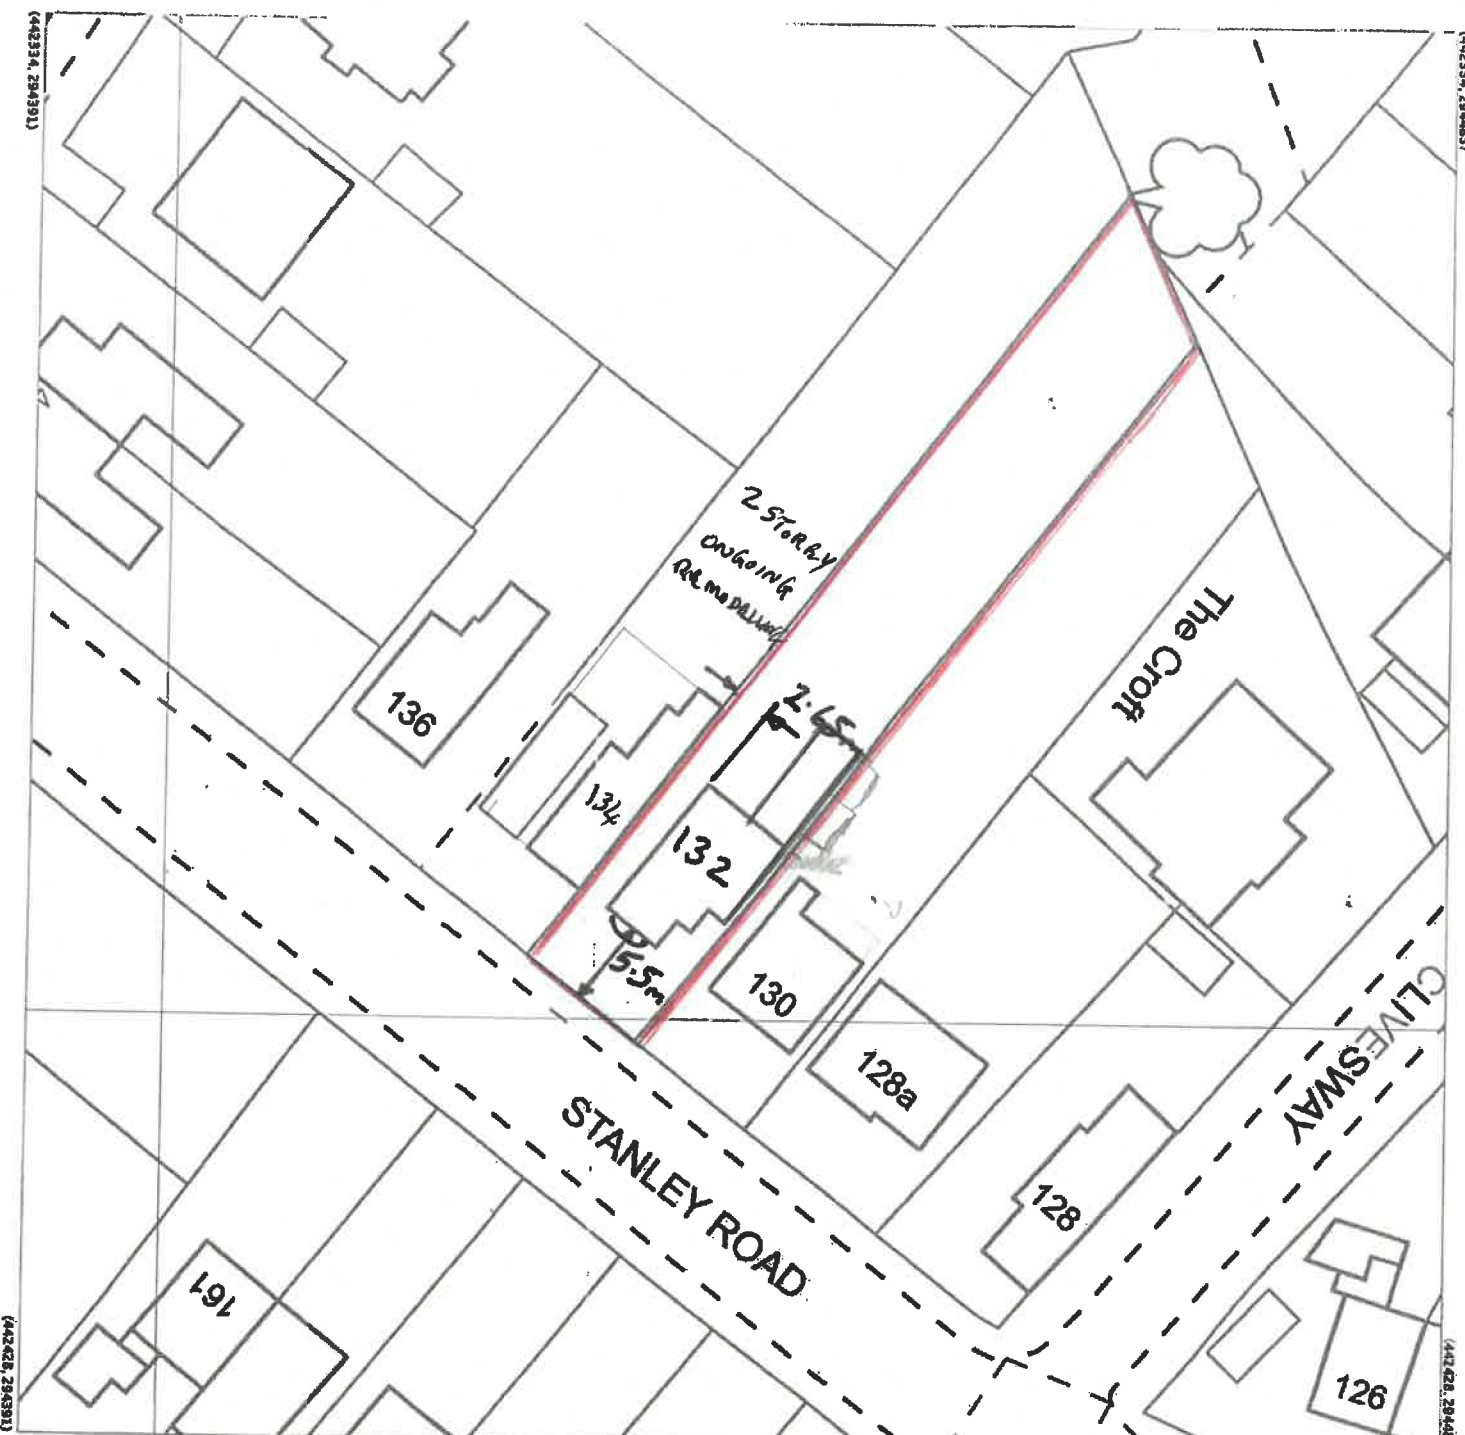

Produced 23 Feb 2012 from the Ordnance Survey National Geographic Database and incorporating surveyed revision available at this date. Reproduction in whole or part is prohibited without the prior permission of Ordnance Survey. © Crown Copyright 2012.

Ordnance Survey and the OS Symbol are registered trademarks of Ordnance Survey, the national mapping agency of Great Britain.

The representation of a road, track or path is no evidence of a right of way. The representation of features as lines is no evidence of a property boundary.

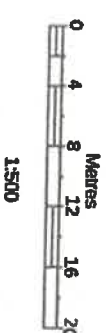

N
132 STANLEY ROAD
HINCKLEY
LE10 0HT

Supplied by: Latitude Mapping Ltd
Reference: OJ383297
Centre coordinates: 442381 294436

HBBC REF
23/00422/HOU
132 STANLEY ROAD, HINCKLEY.
BLOCK PLAN
DRAWING 2.