


Livestock building

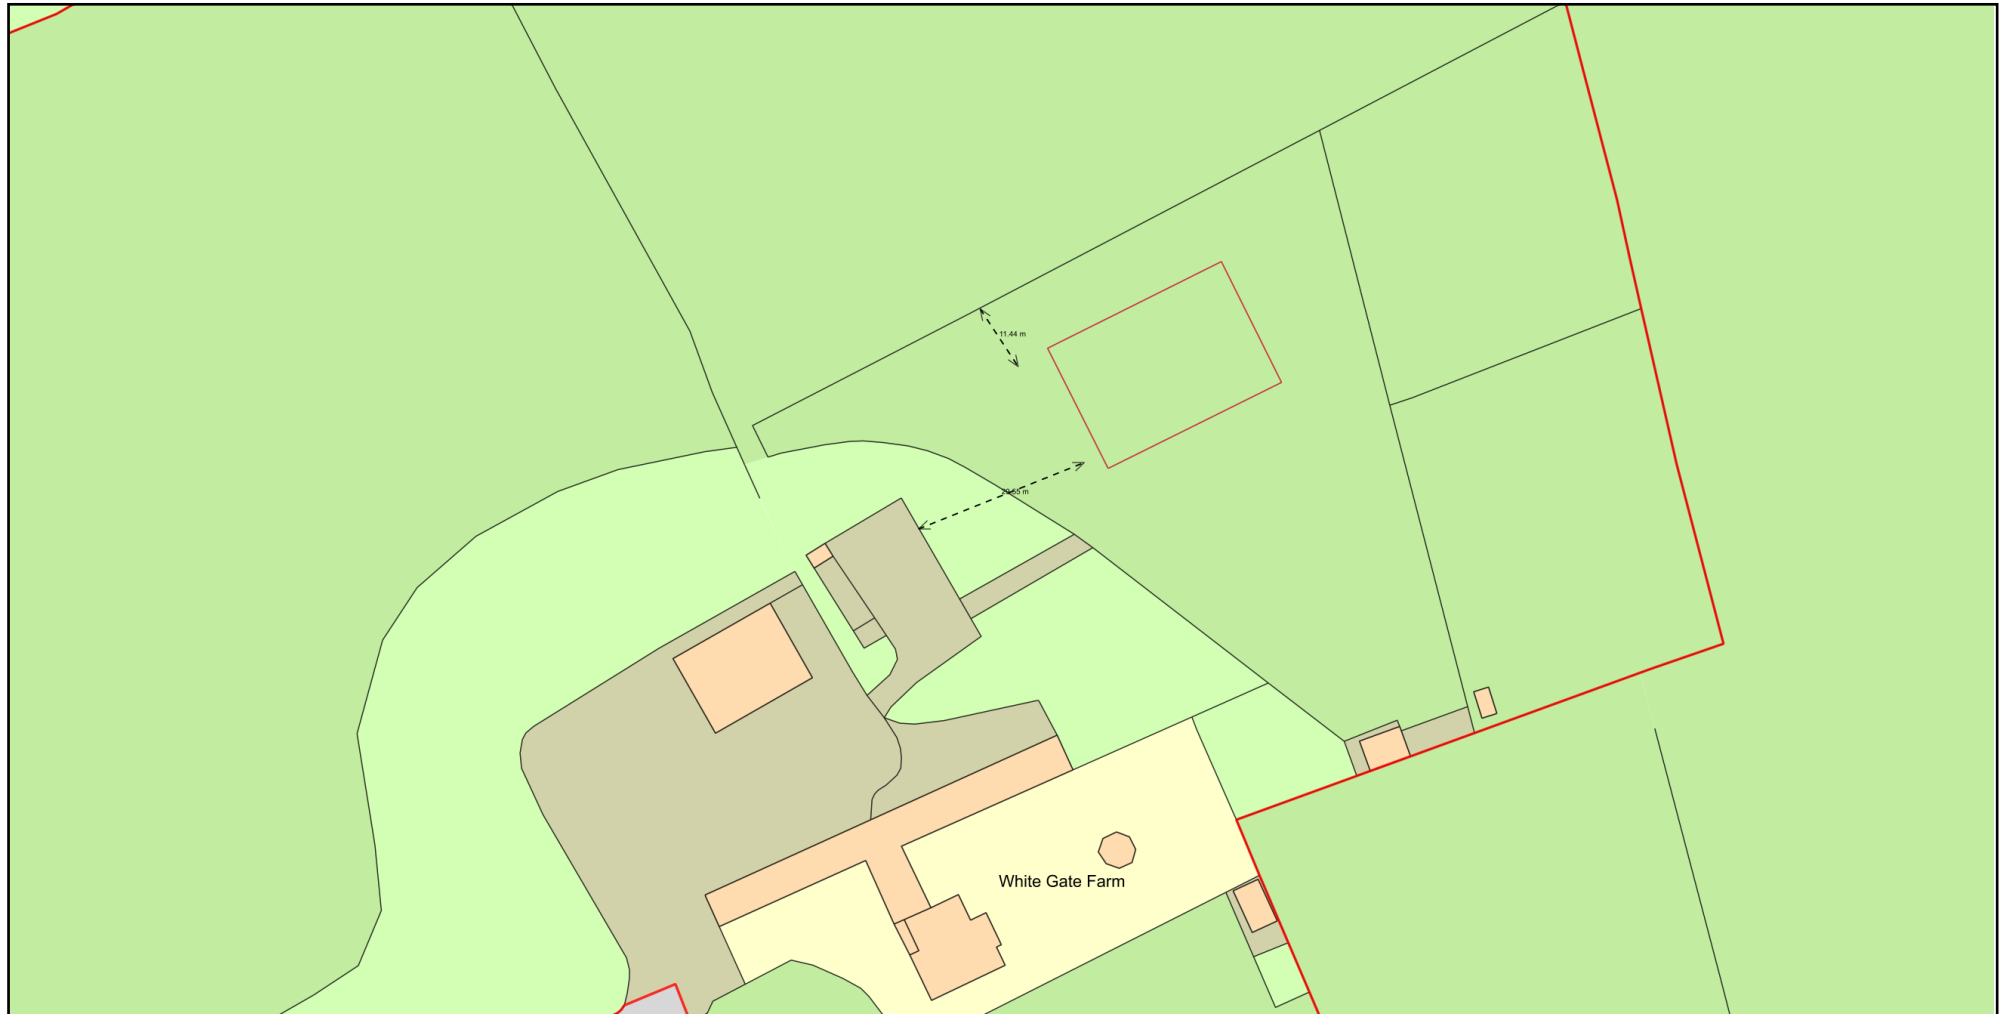

0 50
Metres



Plan Produced for: Planning
Date Produced: 01 Aug 2023
Plan Reference Number: TQRQM23213105945467
Scale: 1:1250 @ A4

© Crown copyright and database rights 2023 OS 100042766

