



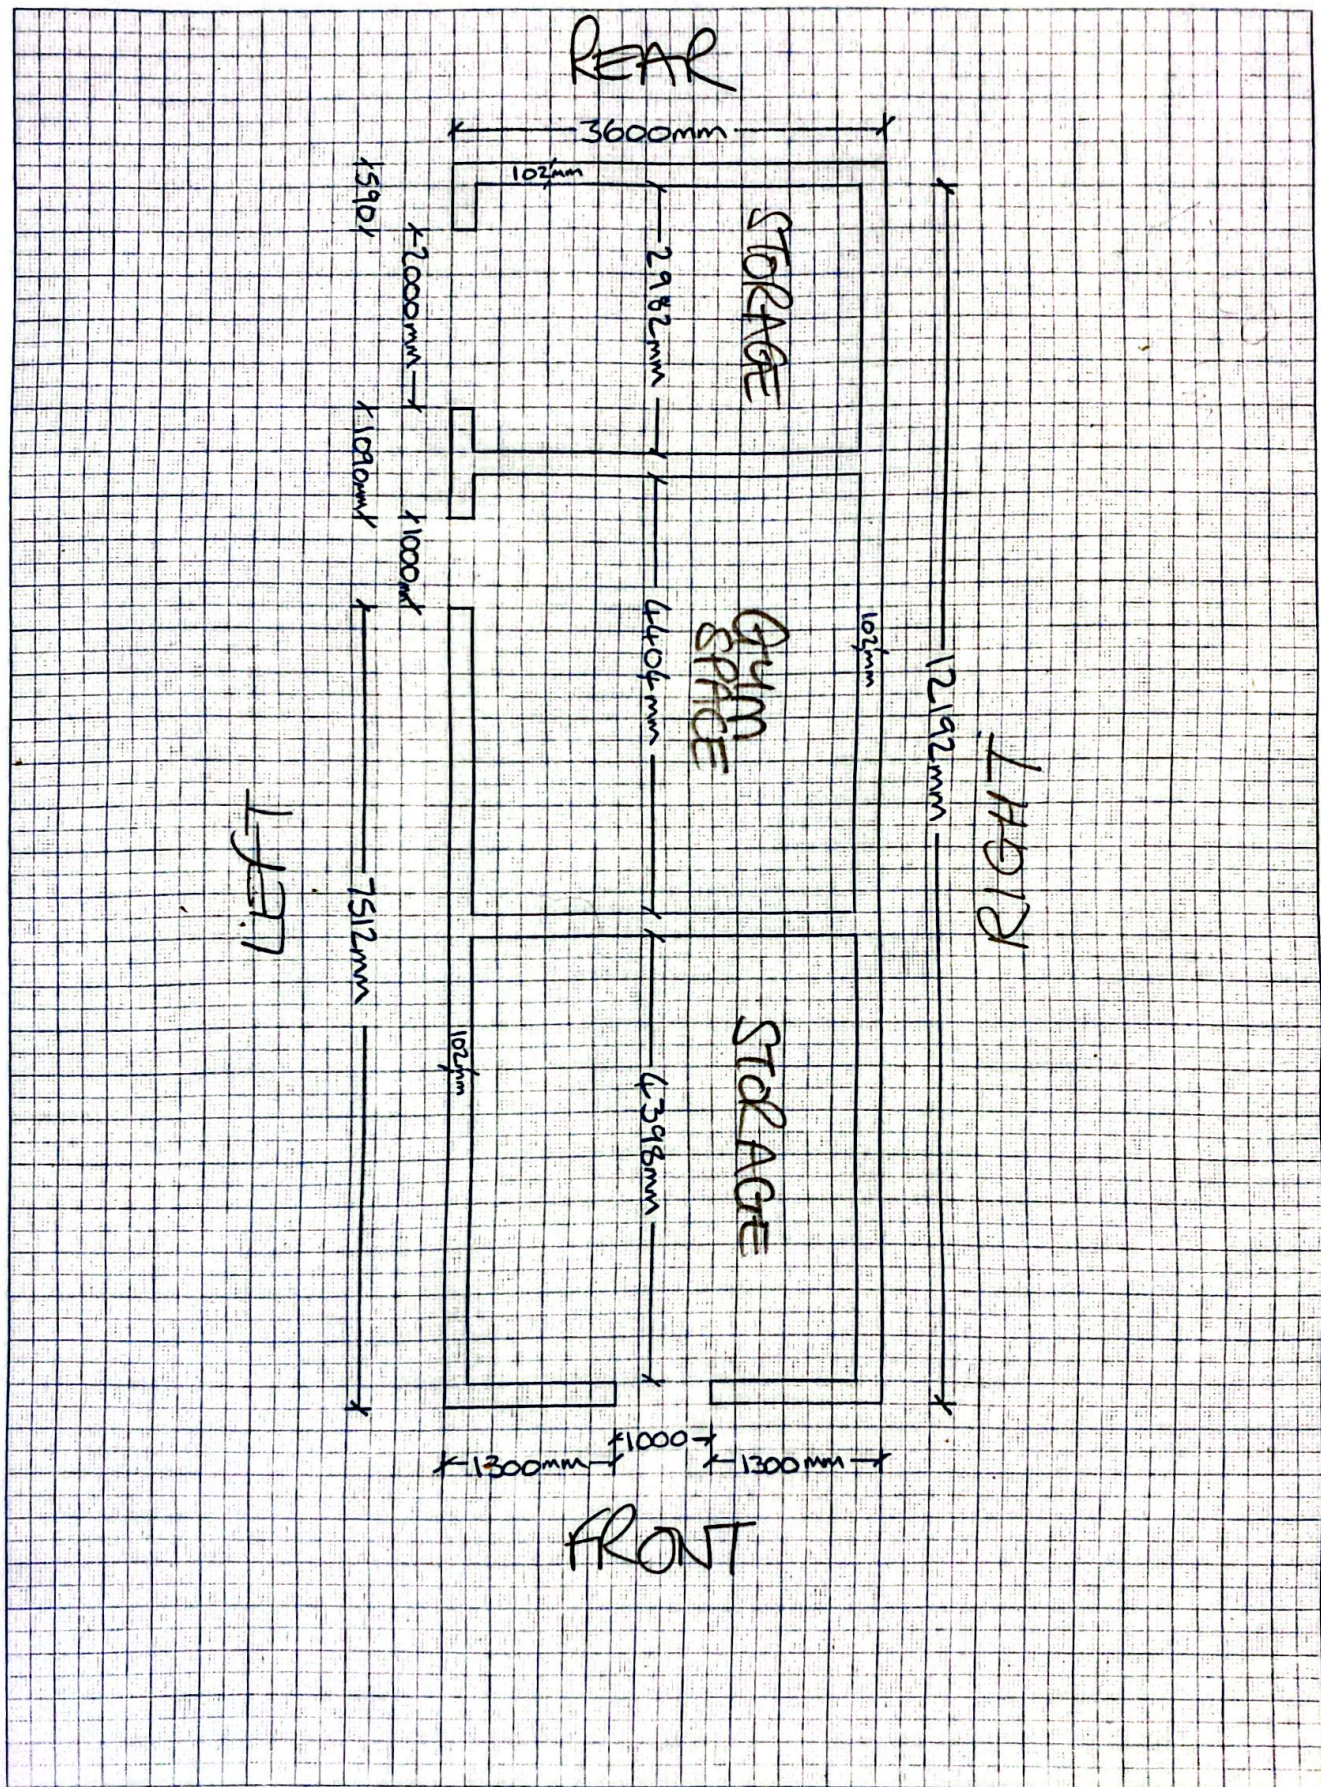


REAR OF HOUSE


SCALE 1:100 (1cm = 1m)

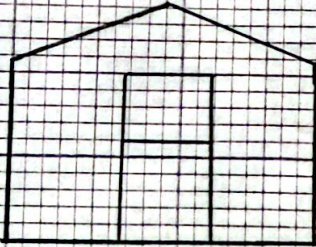


FRONT
(FACING HOUSE)

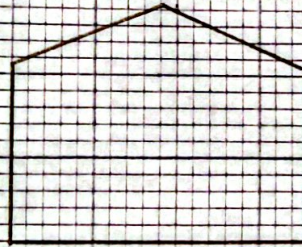

REAR

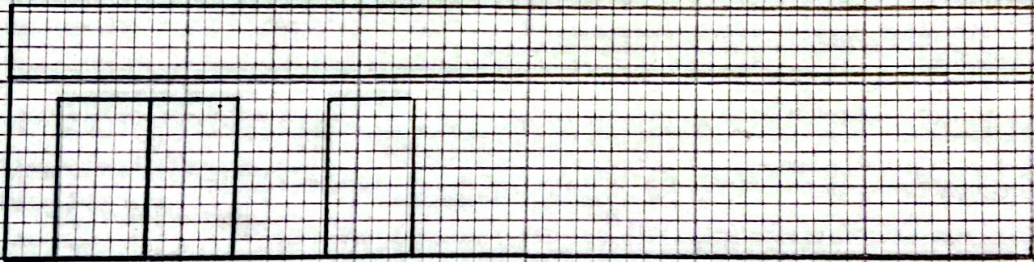

LEFT

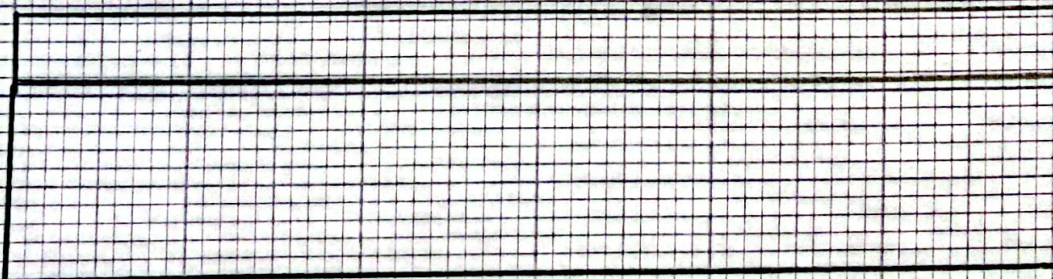

RIGHT