SITE LOCATION PLAN 1:1250

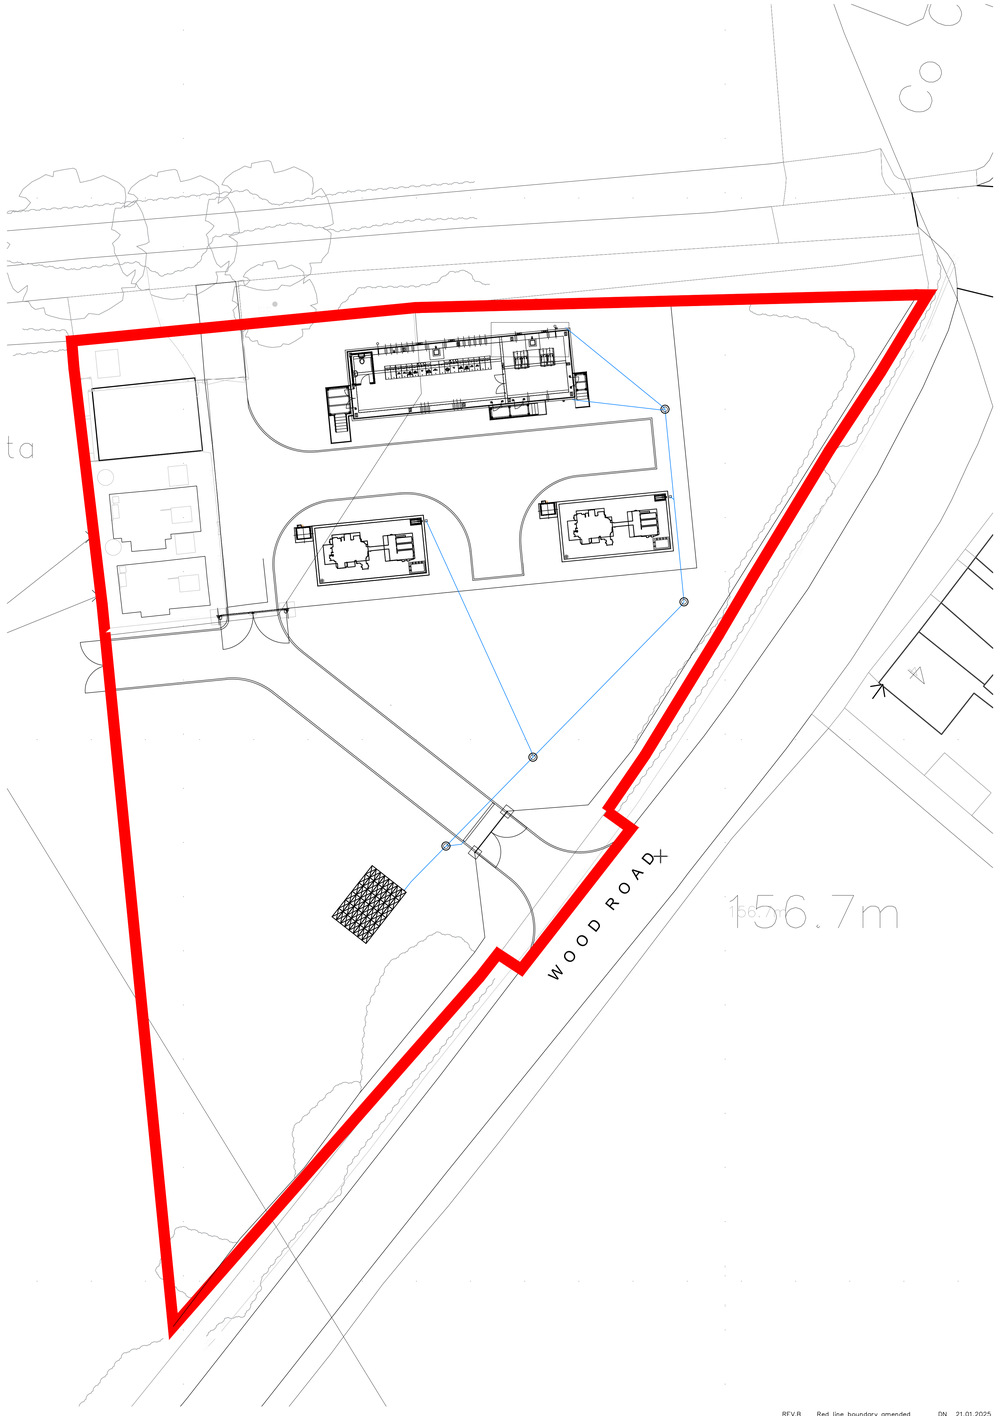


PLAN 1:200

0 25 50 75 100 125 150m
Scale 1:1250

| | | | |
|---|---|---|---|
| REV.B | Red line boundary amended around entrance. | DN | 21.01.2025 |
| REV.A | Red line boundary amended. | DN | 21.01.2025 |

THE LODGE · COLESHILL MANOR · BIRMINGHAM · B46 1DL · TEL 0121 747 1943
1 HEMINGTON PLACE · SHIPSTON-ON-STOUR · WARWICKSHIRE · CV36 4DL · TEL 01608 687 888

CLIENT ALDI STORES LTD.

PROJECT INTERLINK SOUTH, BARDON, LEICESTERSHIRE, LE67 1GE

TITLE SITE LOCATION PLAN

| | | | |
|---|---|---|---|
| DATE | 22.11.24 | SCALE | 1:1250@ A0 |
| DRAWN | DJN | CHECKED | DJN |
| | | NORTH | |
| DWG No. | G19A42-SF01 | REVISION | B |

ALL DIMENSIONS TO BE VERIFIED ON SITE PRIOR TO ANY SHOP OR SITE WORKS BEING COMMENCED. ANY DISCREPANCIES TO BE REPORTED TO STAGE ARCHITECTS BEFORE ANY WORK IS EXECUTED. THIS DRAWING IS COPYRIGHT AND MUST NOT BE REPRODUCED IN WHOLE OR IN PART WITHOUT THE WRITTEN PERMISSION OF STAGE ARCHITECTS. THIS DRAWING IS DERIVED FROM THIRD PARTY DATA. STAGE ARCHITECTS ACCEPT NO RESPONSIBILITY FOR THE ACCURACY OF THIS DATA. THIS DRAWING IS SUBJECT TO CONTRACT AND FULL CLIENT APPROVAL. DO NOT SCALE DRAWING. USE ONLY FIGURED DIMENSIONS. ERRORS AND OMISSIONS MUST BE REPORTED IMMEDIATELY. ERRORS MAY RESULT IN A WRITTEN REPORT BY STAGE ARCHITECTS.