


Drawings are for L.A. approval only and do not constitute construction drawings.
All dimensions to be checked on site before works commence. Agent to be advised of any discrepancies.



Extent of Single Storey Extension

Extent of raised Patio

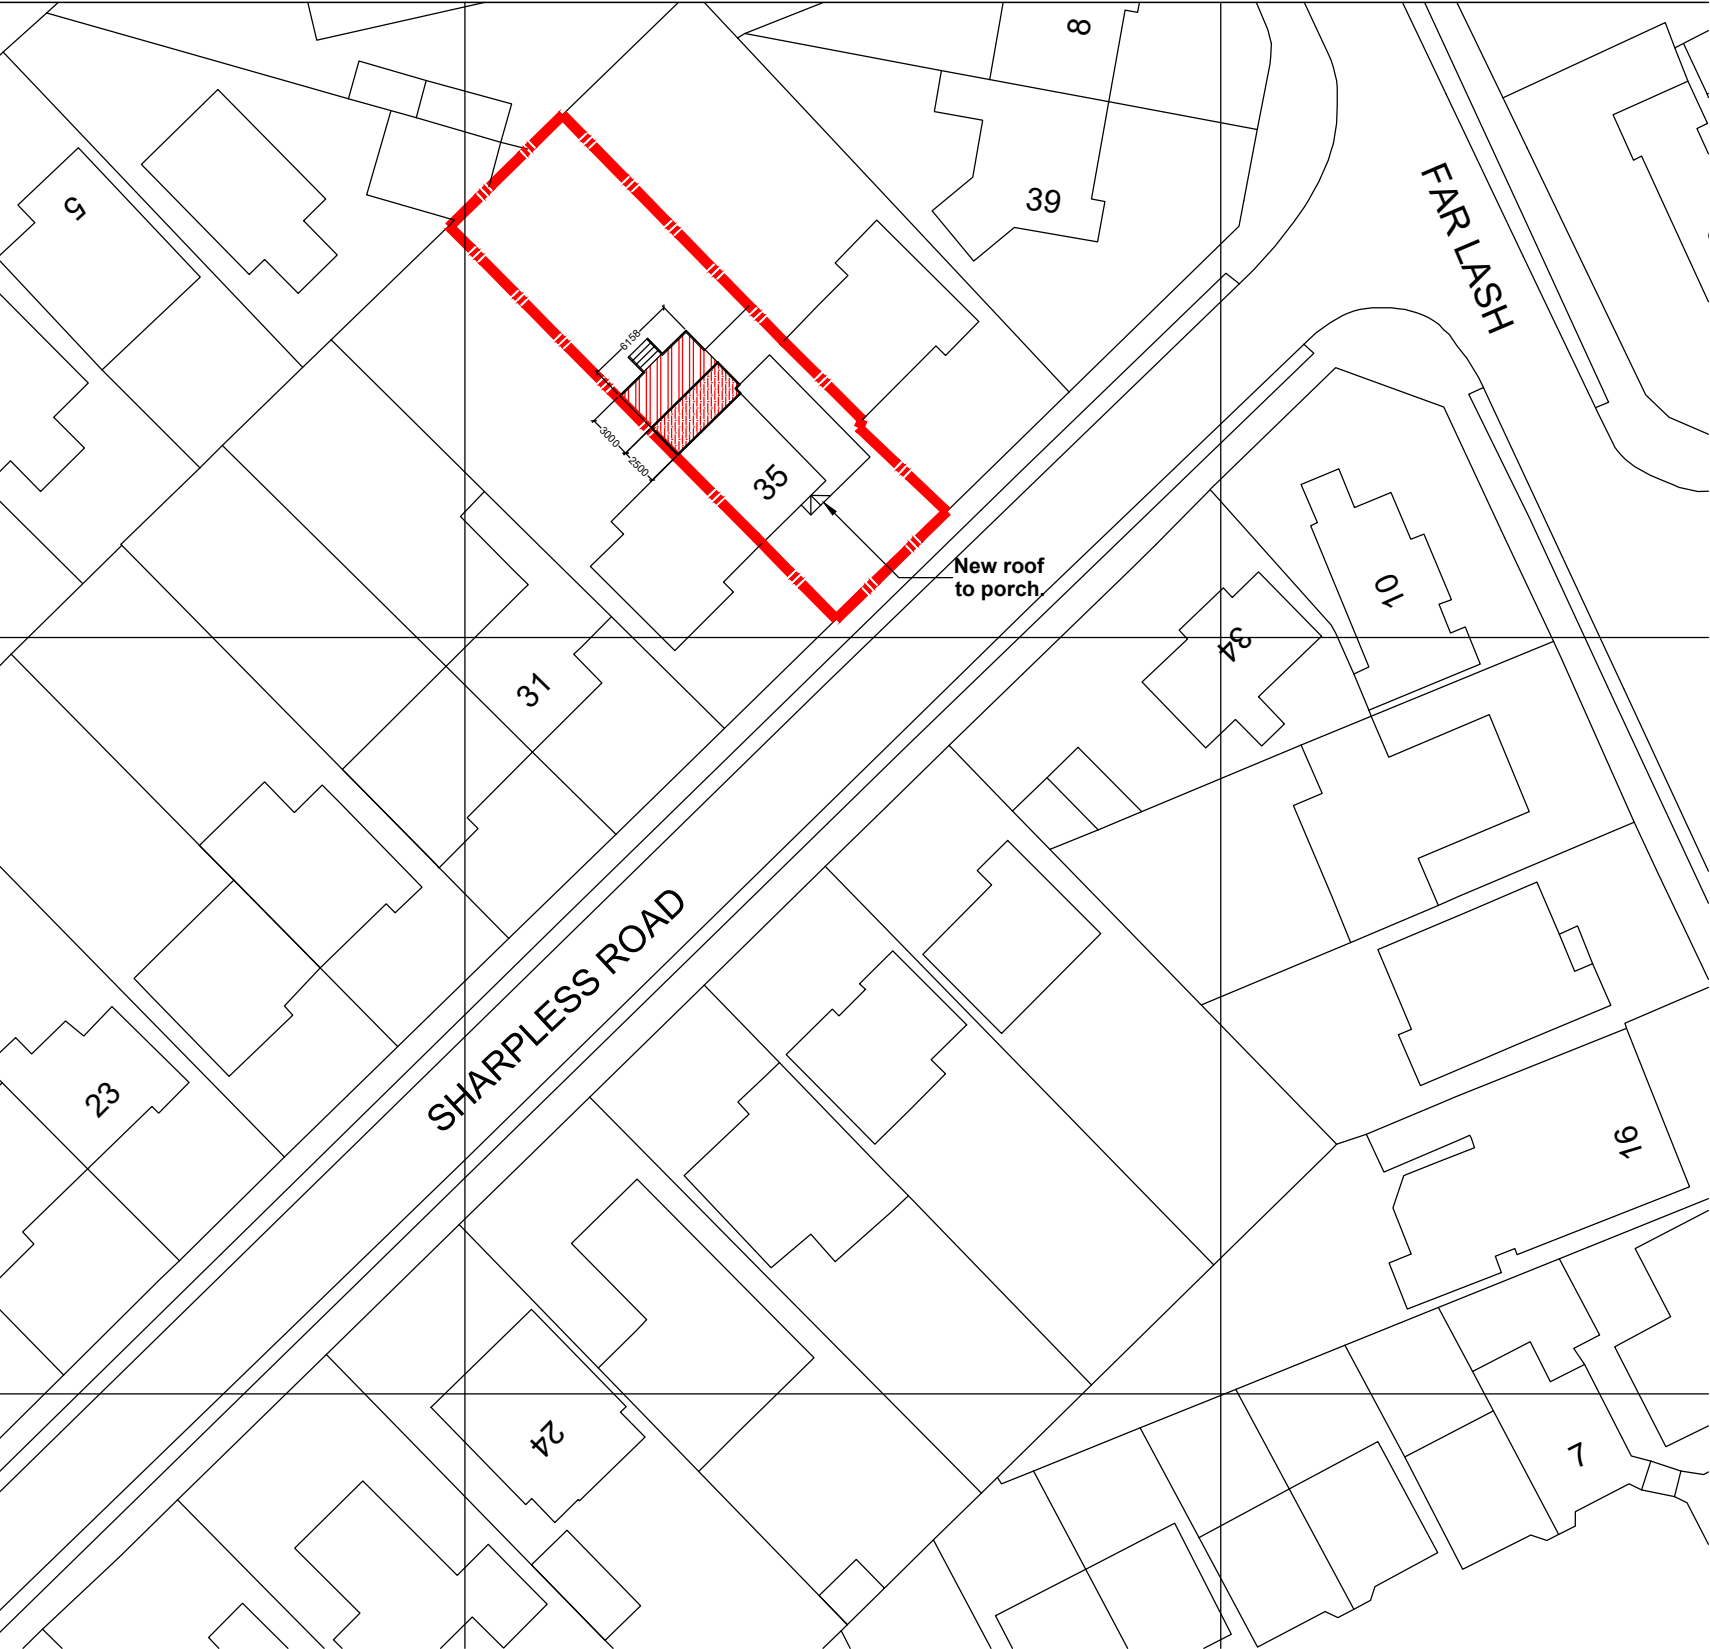

1:500 Location Plan

Site Location Plan

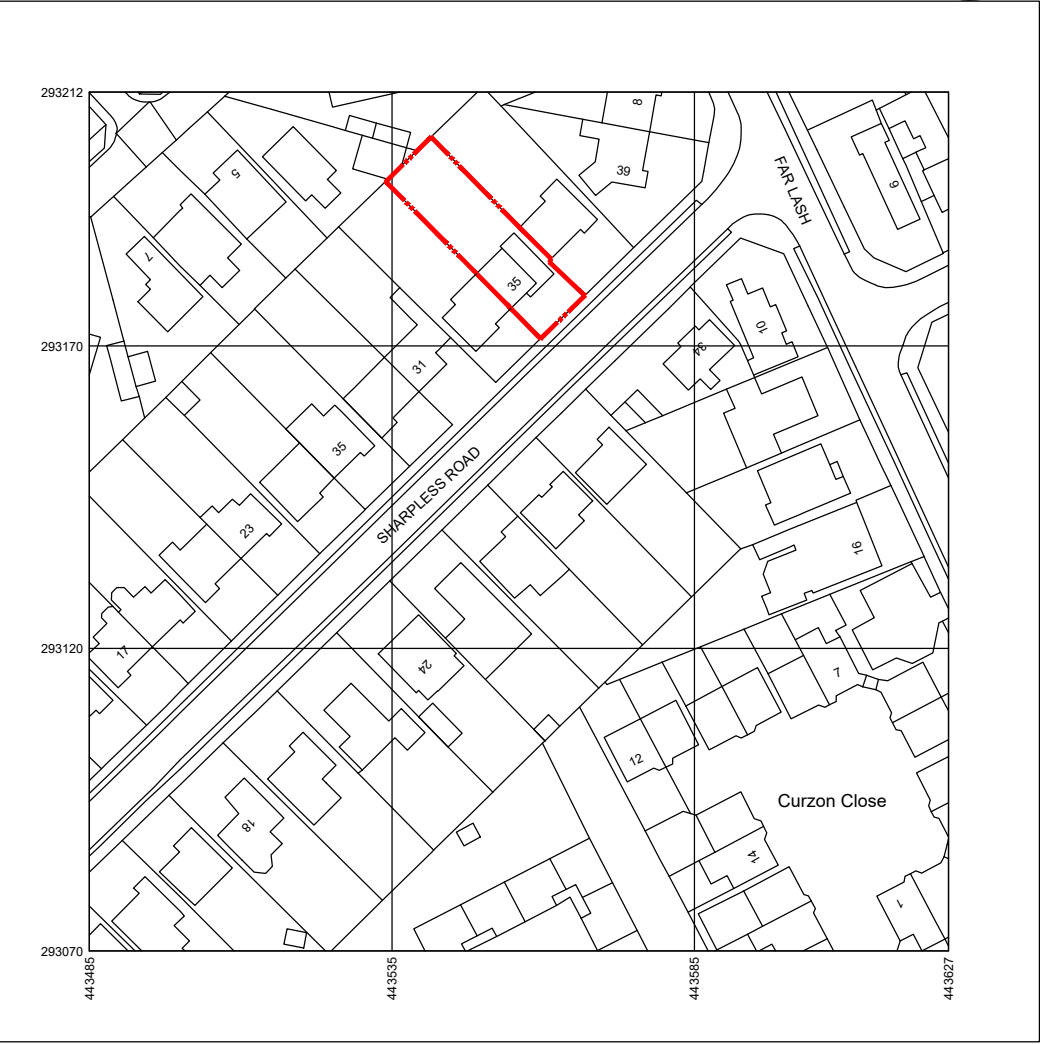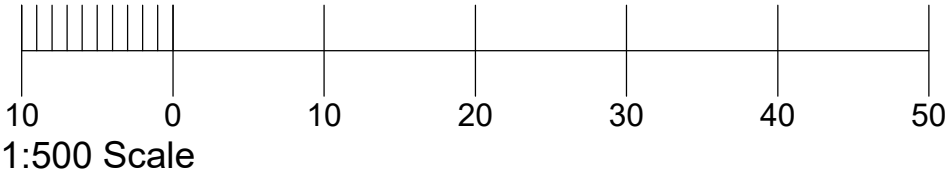

Produced on 04 December 2022 from the Ordnance Survey National Geographic Database and incorporating surveyed revision available at this date.
This map shows the area bounded by 443485 293070,443627 293070,443627 293212,443485 293212,443485 293070
Crown copyright and database rights 2022 OS 100054135. Supplied by copla ltd trading as UKPlanningMaps.com a licensed Ordnance Survey partner (OS 100054135).
Data licence expires 04 December 2023. Unique plan reference: v2c//883002/1192359



1:1250 Site Location Plan



Drawing Status:	PLANNING	
Revision Notes:	-	
Client:	Mr Dutton & Ms Phipps.	
Project:	35 Sharpless Road, Burbage. LE10 2QG	
Drawing Title:	Site Location Plan	
Drawing Number:	Dutton-002	Revision: -
Scale:	1:1250:500@A3	Date: January 2025
Drawn By:	lgb	Checked By: lgb