
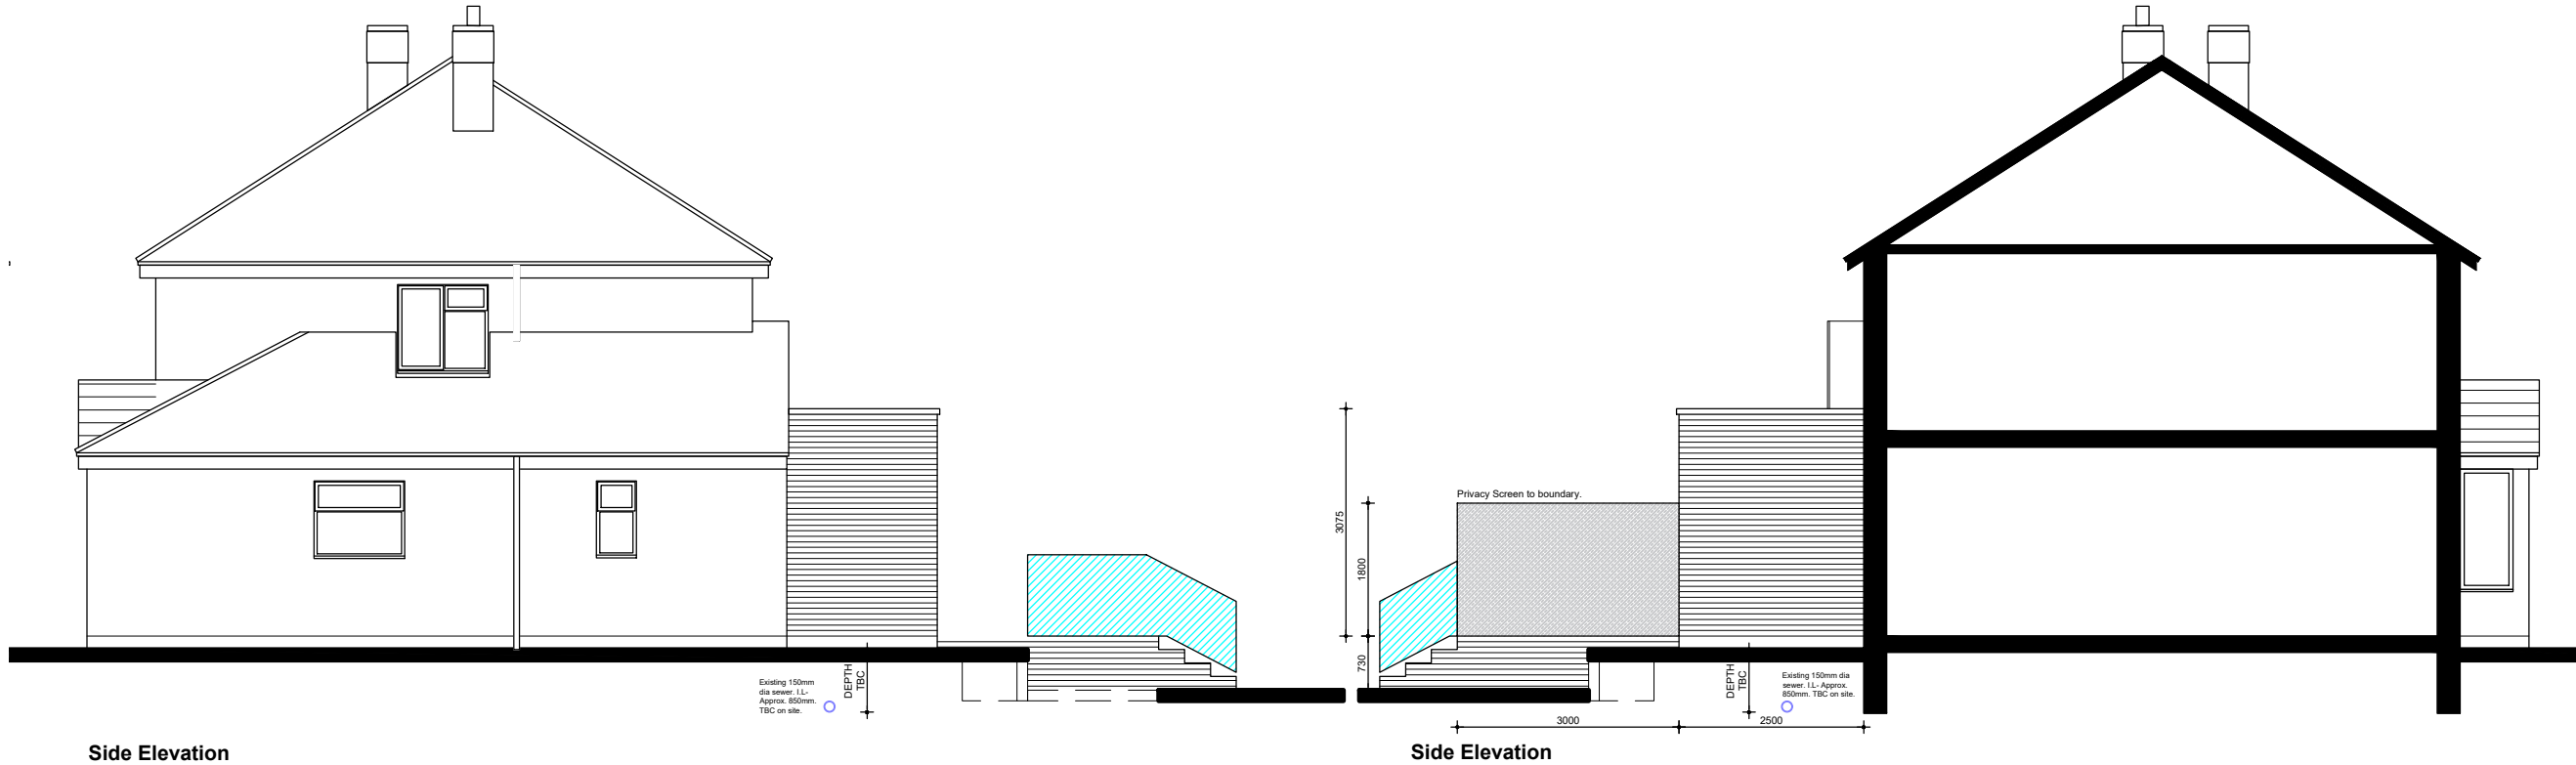


Drawings are for L.A. approval only and do not constitute construction drawings.
All dimensions to be checked on site before works commence. Agent to be advised of any discrepancies.

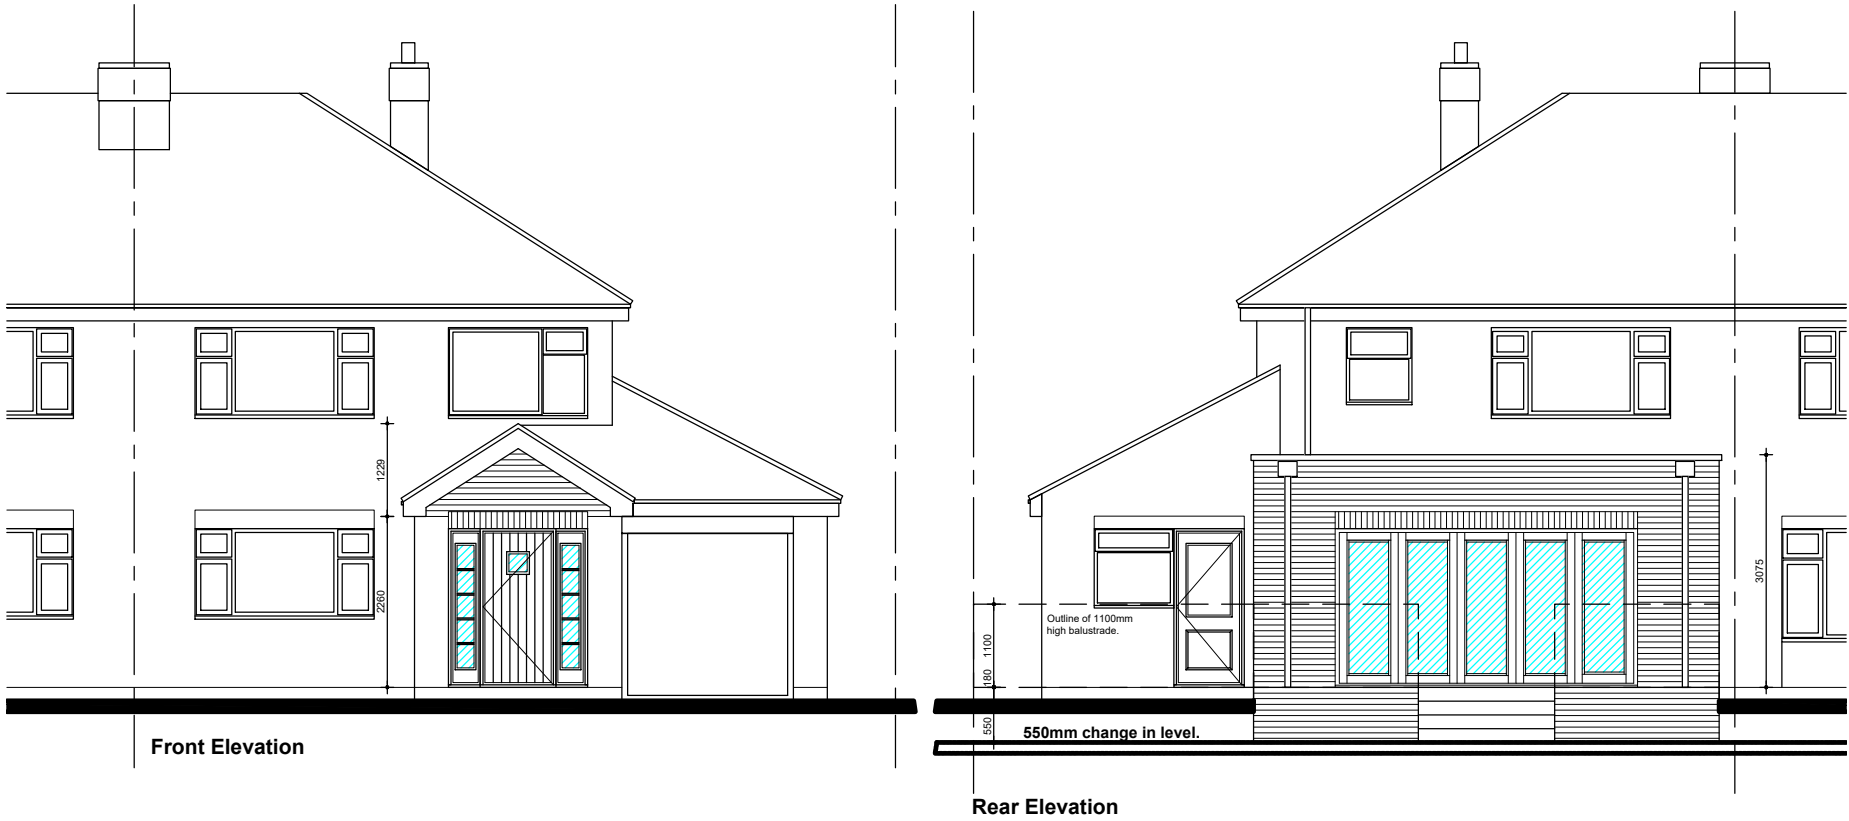

Proposed Elevations

0 500 1000 2000

SCALE: 1:100 @ A3

FOOTPRINT
ARCHITECTURAL DESIGN

Drawing Status: **PLANNING**

Revision Notes:
Rev.A - 27.01.2025 - Drawings prepared for Planning Submission.

Client:
Mr Dutton & Ms Phipps.

Project:
35 Sharpless Road, Burbage. LE10 2QG

Drawing Title:
Proposed Elevations

Drawing Number:
Dutton-020

Scale:
1:100@A3

Drawn By:
lgb

Revision:
A

Date:
December 2024

Checked By:
lgb