
Parking provision

DEVELOPMENT SERVICES

16 JUL 2008

RECEIVED

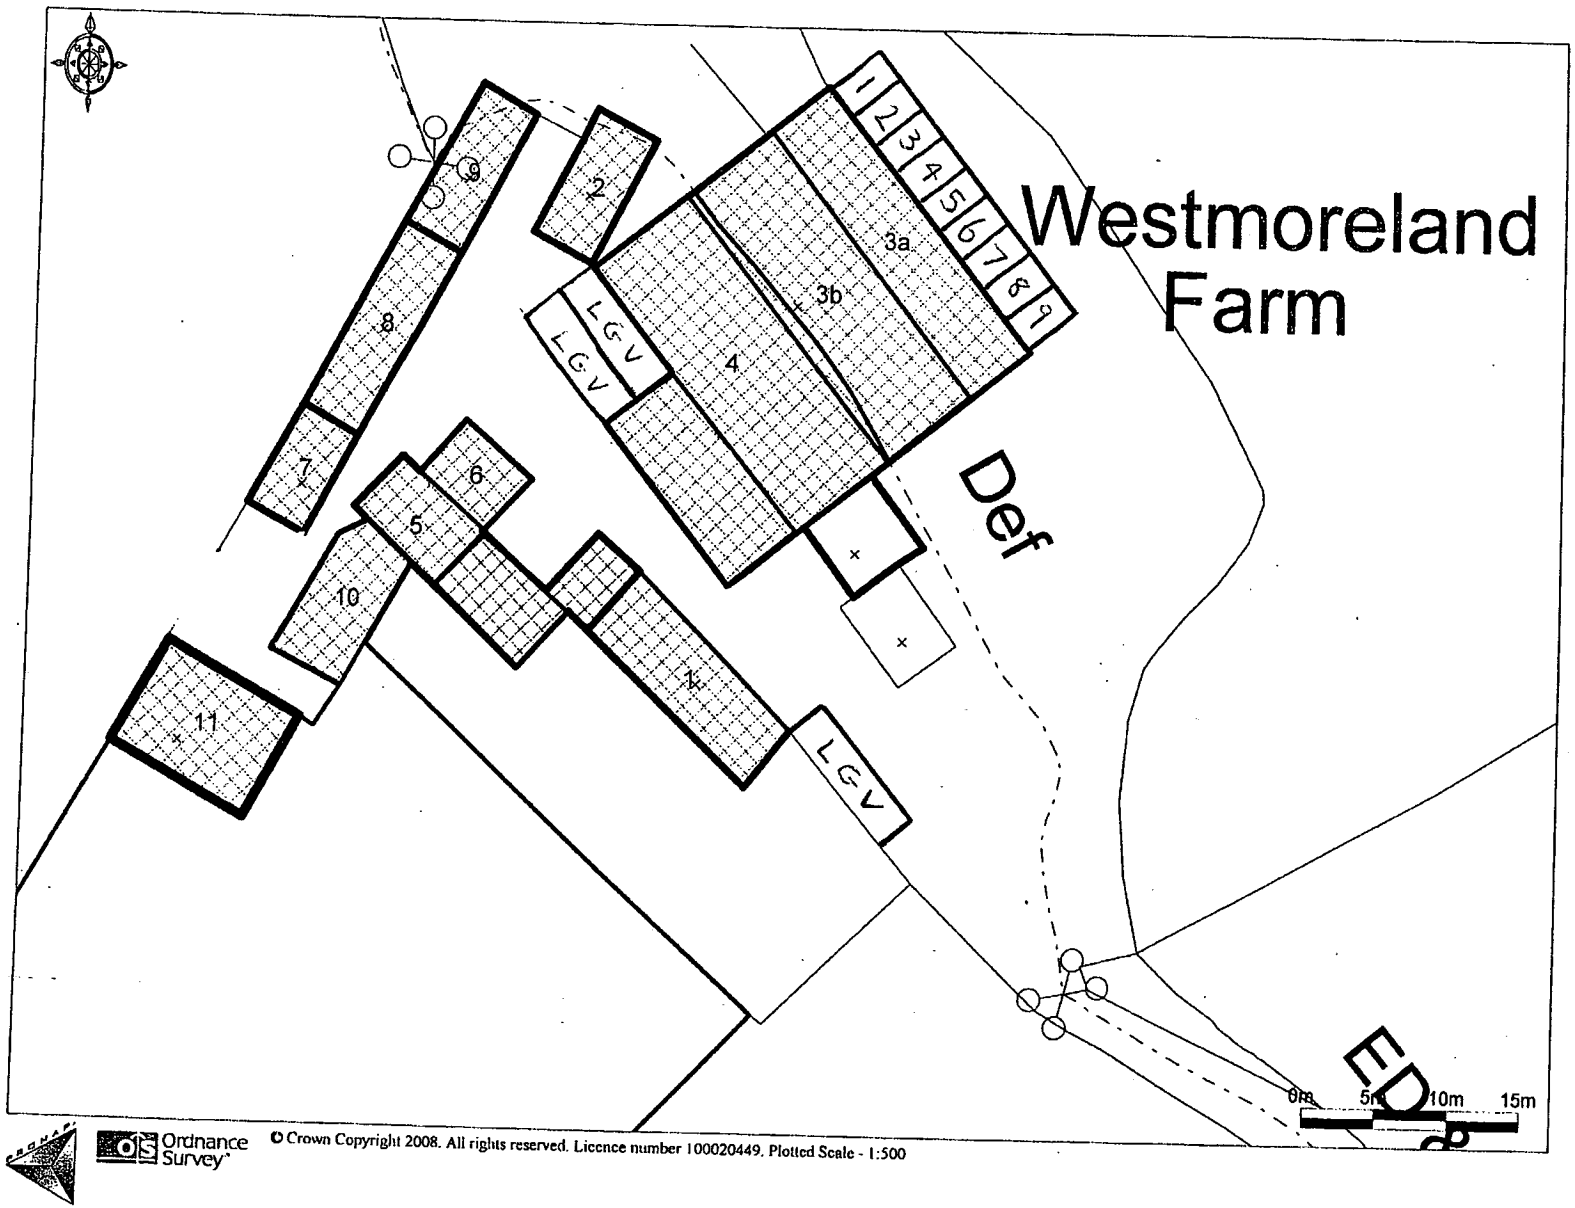

Ordnance Survey © Crown Copyright 2008. All rights reserved. Licence number 100020449. Plotted Scale - 1:500

9 car spaces
2·5m x 4m

3 LGV spaces
3m x 10m