
Location plan.

DEVELOPMENT SERVICES
RECEIVED
16 JUL 2009

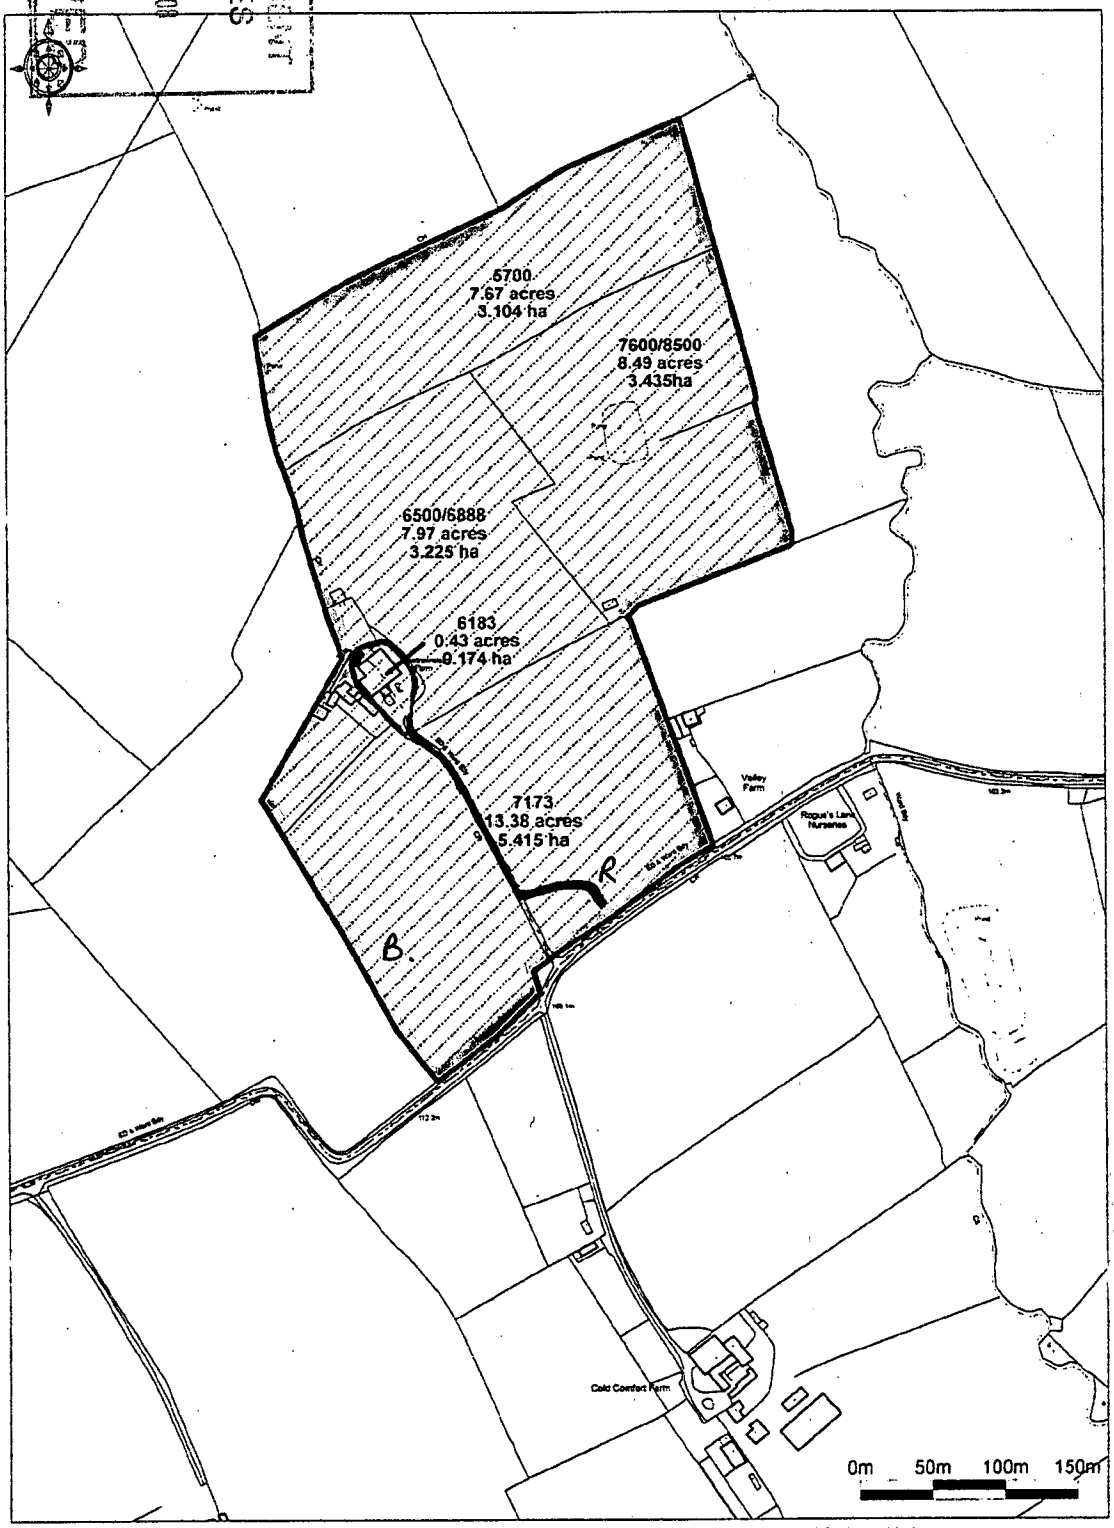

Ordnance Survey
© Crown Copyright 2008. All rights reserved. Licence number 100020449. Plotted Scale - 1:5000