


This drawing/disk and the works depicted therein are the the copyright of Amatco Design Services and may not be reproduced or amended without express written consent.

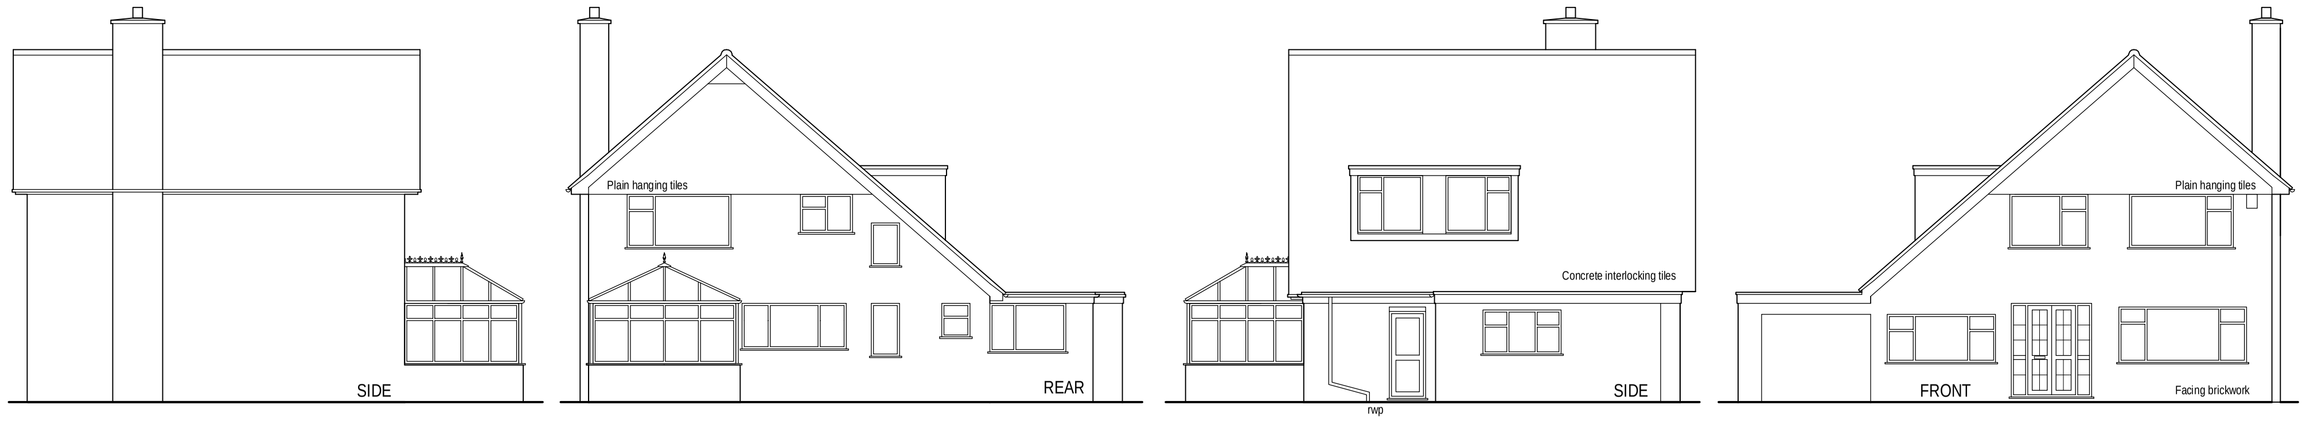

E L E V A T I O N S 1:100

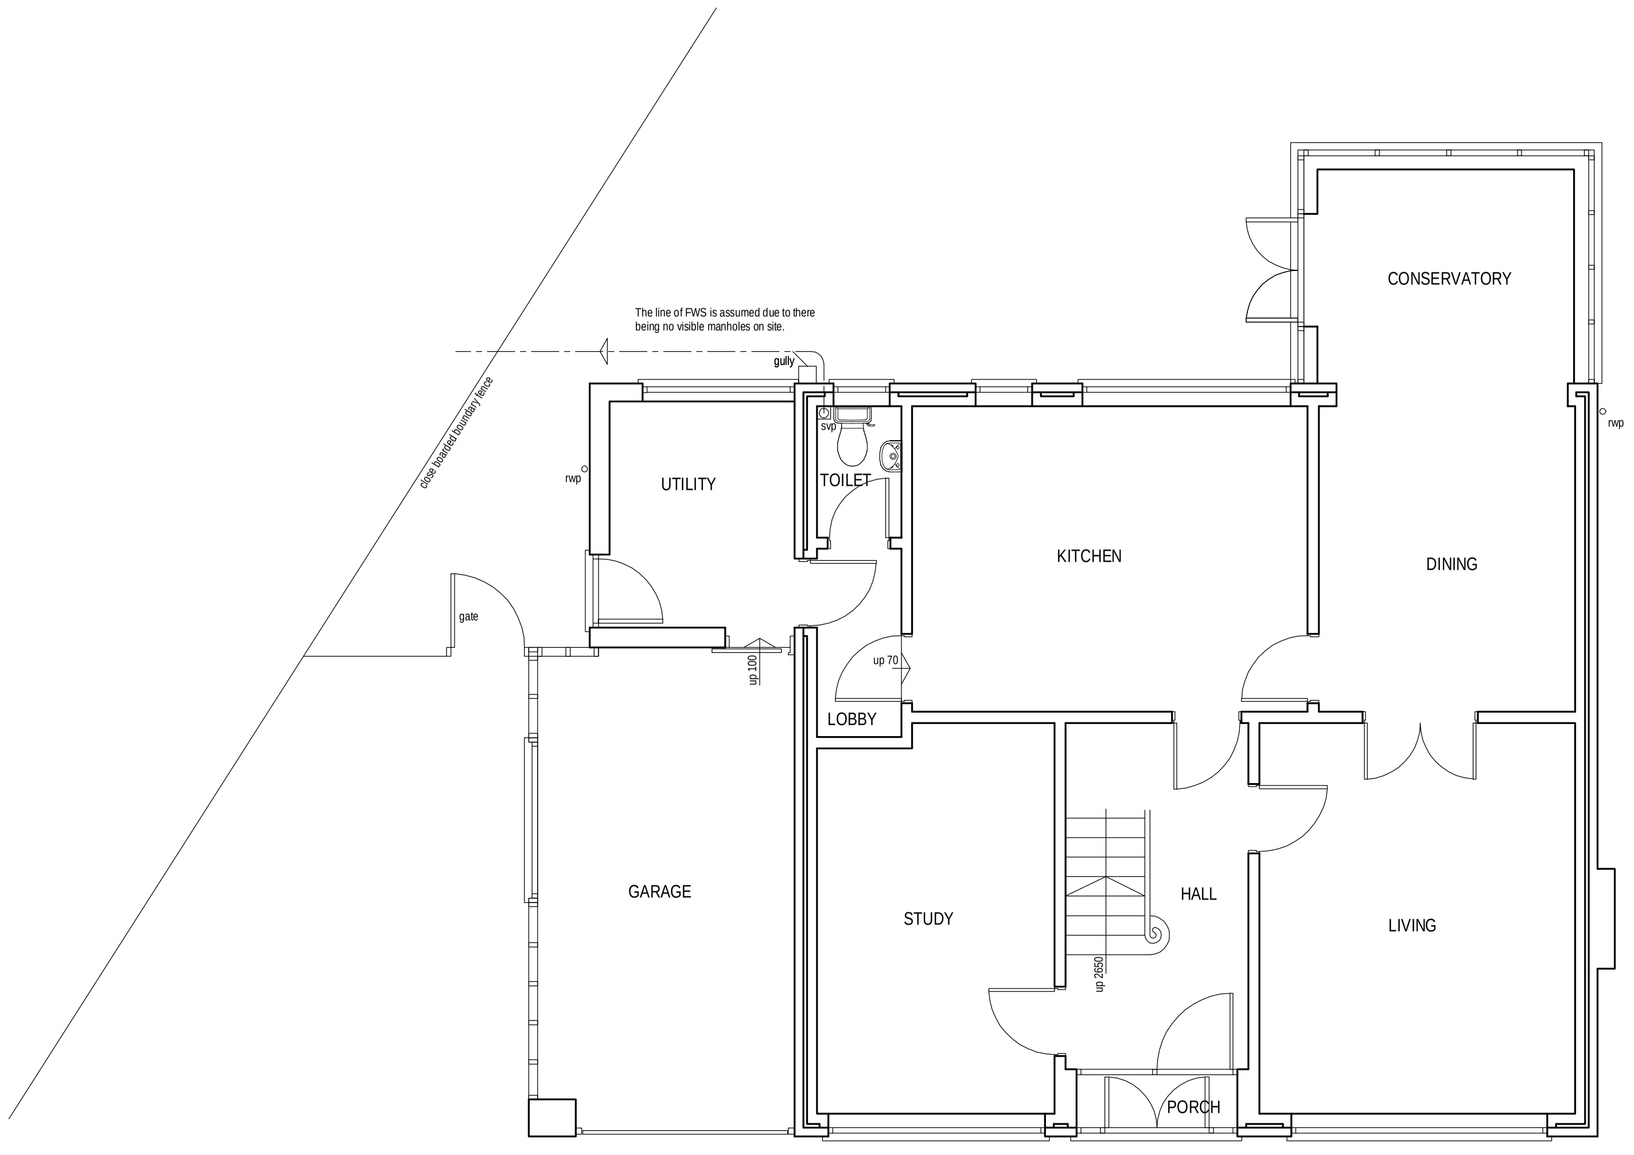

GROUND FLOOR PLAN

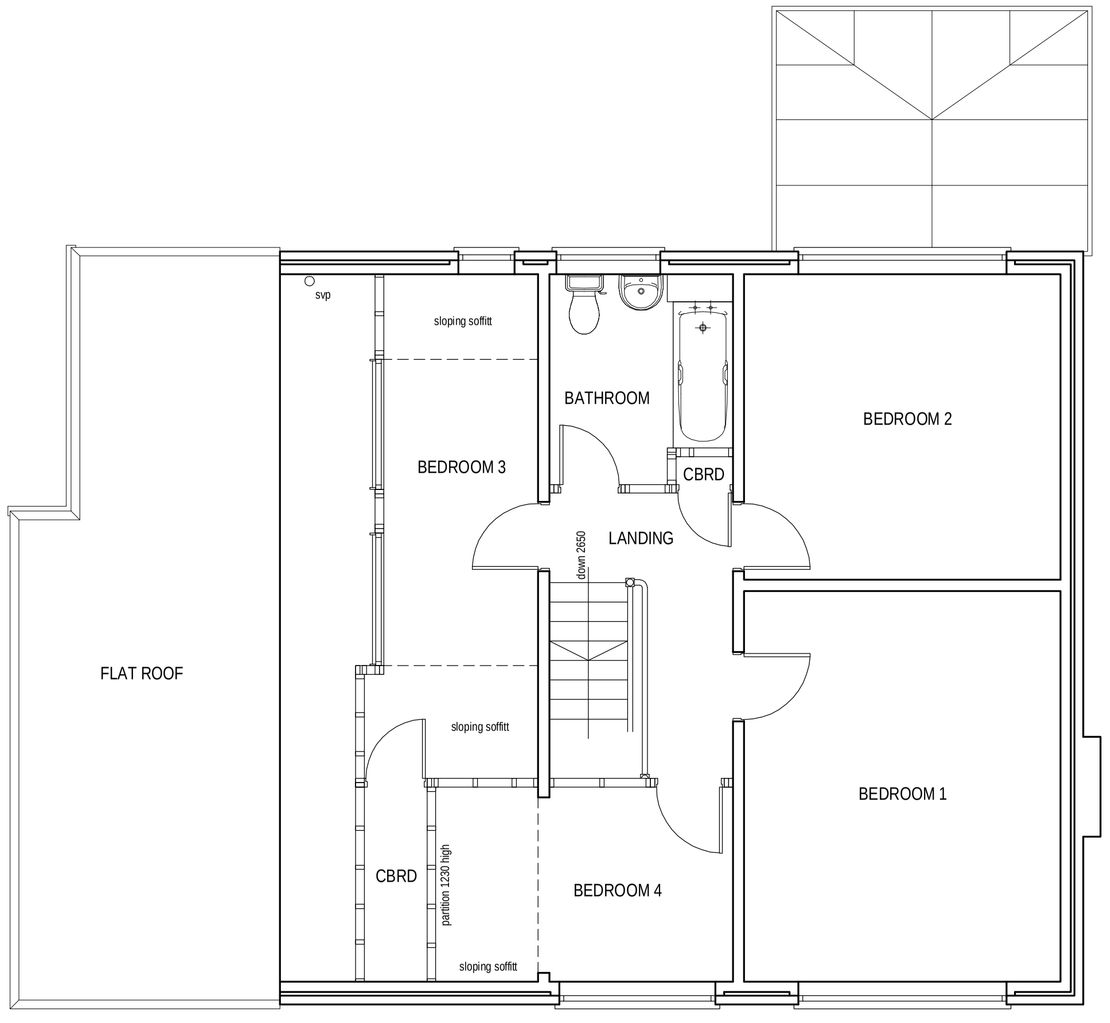

FIRST FLOOR PLAN

No	Revision	Date

Amatco Design Services
Building Plans Service
23 Highway Road
Thurmaston
Leicester LE4 8FR
Tel: (0114) 2694270
Fax: (0114) 2694270

Client
MR & MRS D ROBERTS
1 PARKSIDE
GROBY

Project
FIRST FLOOR EXTENSION AND GARAGE EXTENSION

Drawing Title
EXISTING

1:100 Metres 0 2 4 6

1:50 Metres 0 1 2 3

Date	02.06.2008	Scale	1:50 @ A1
Drawn	A Maitland	Drawing No.	A1/2000