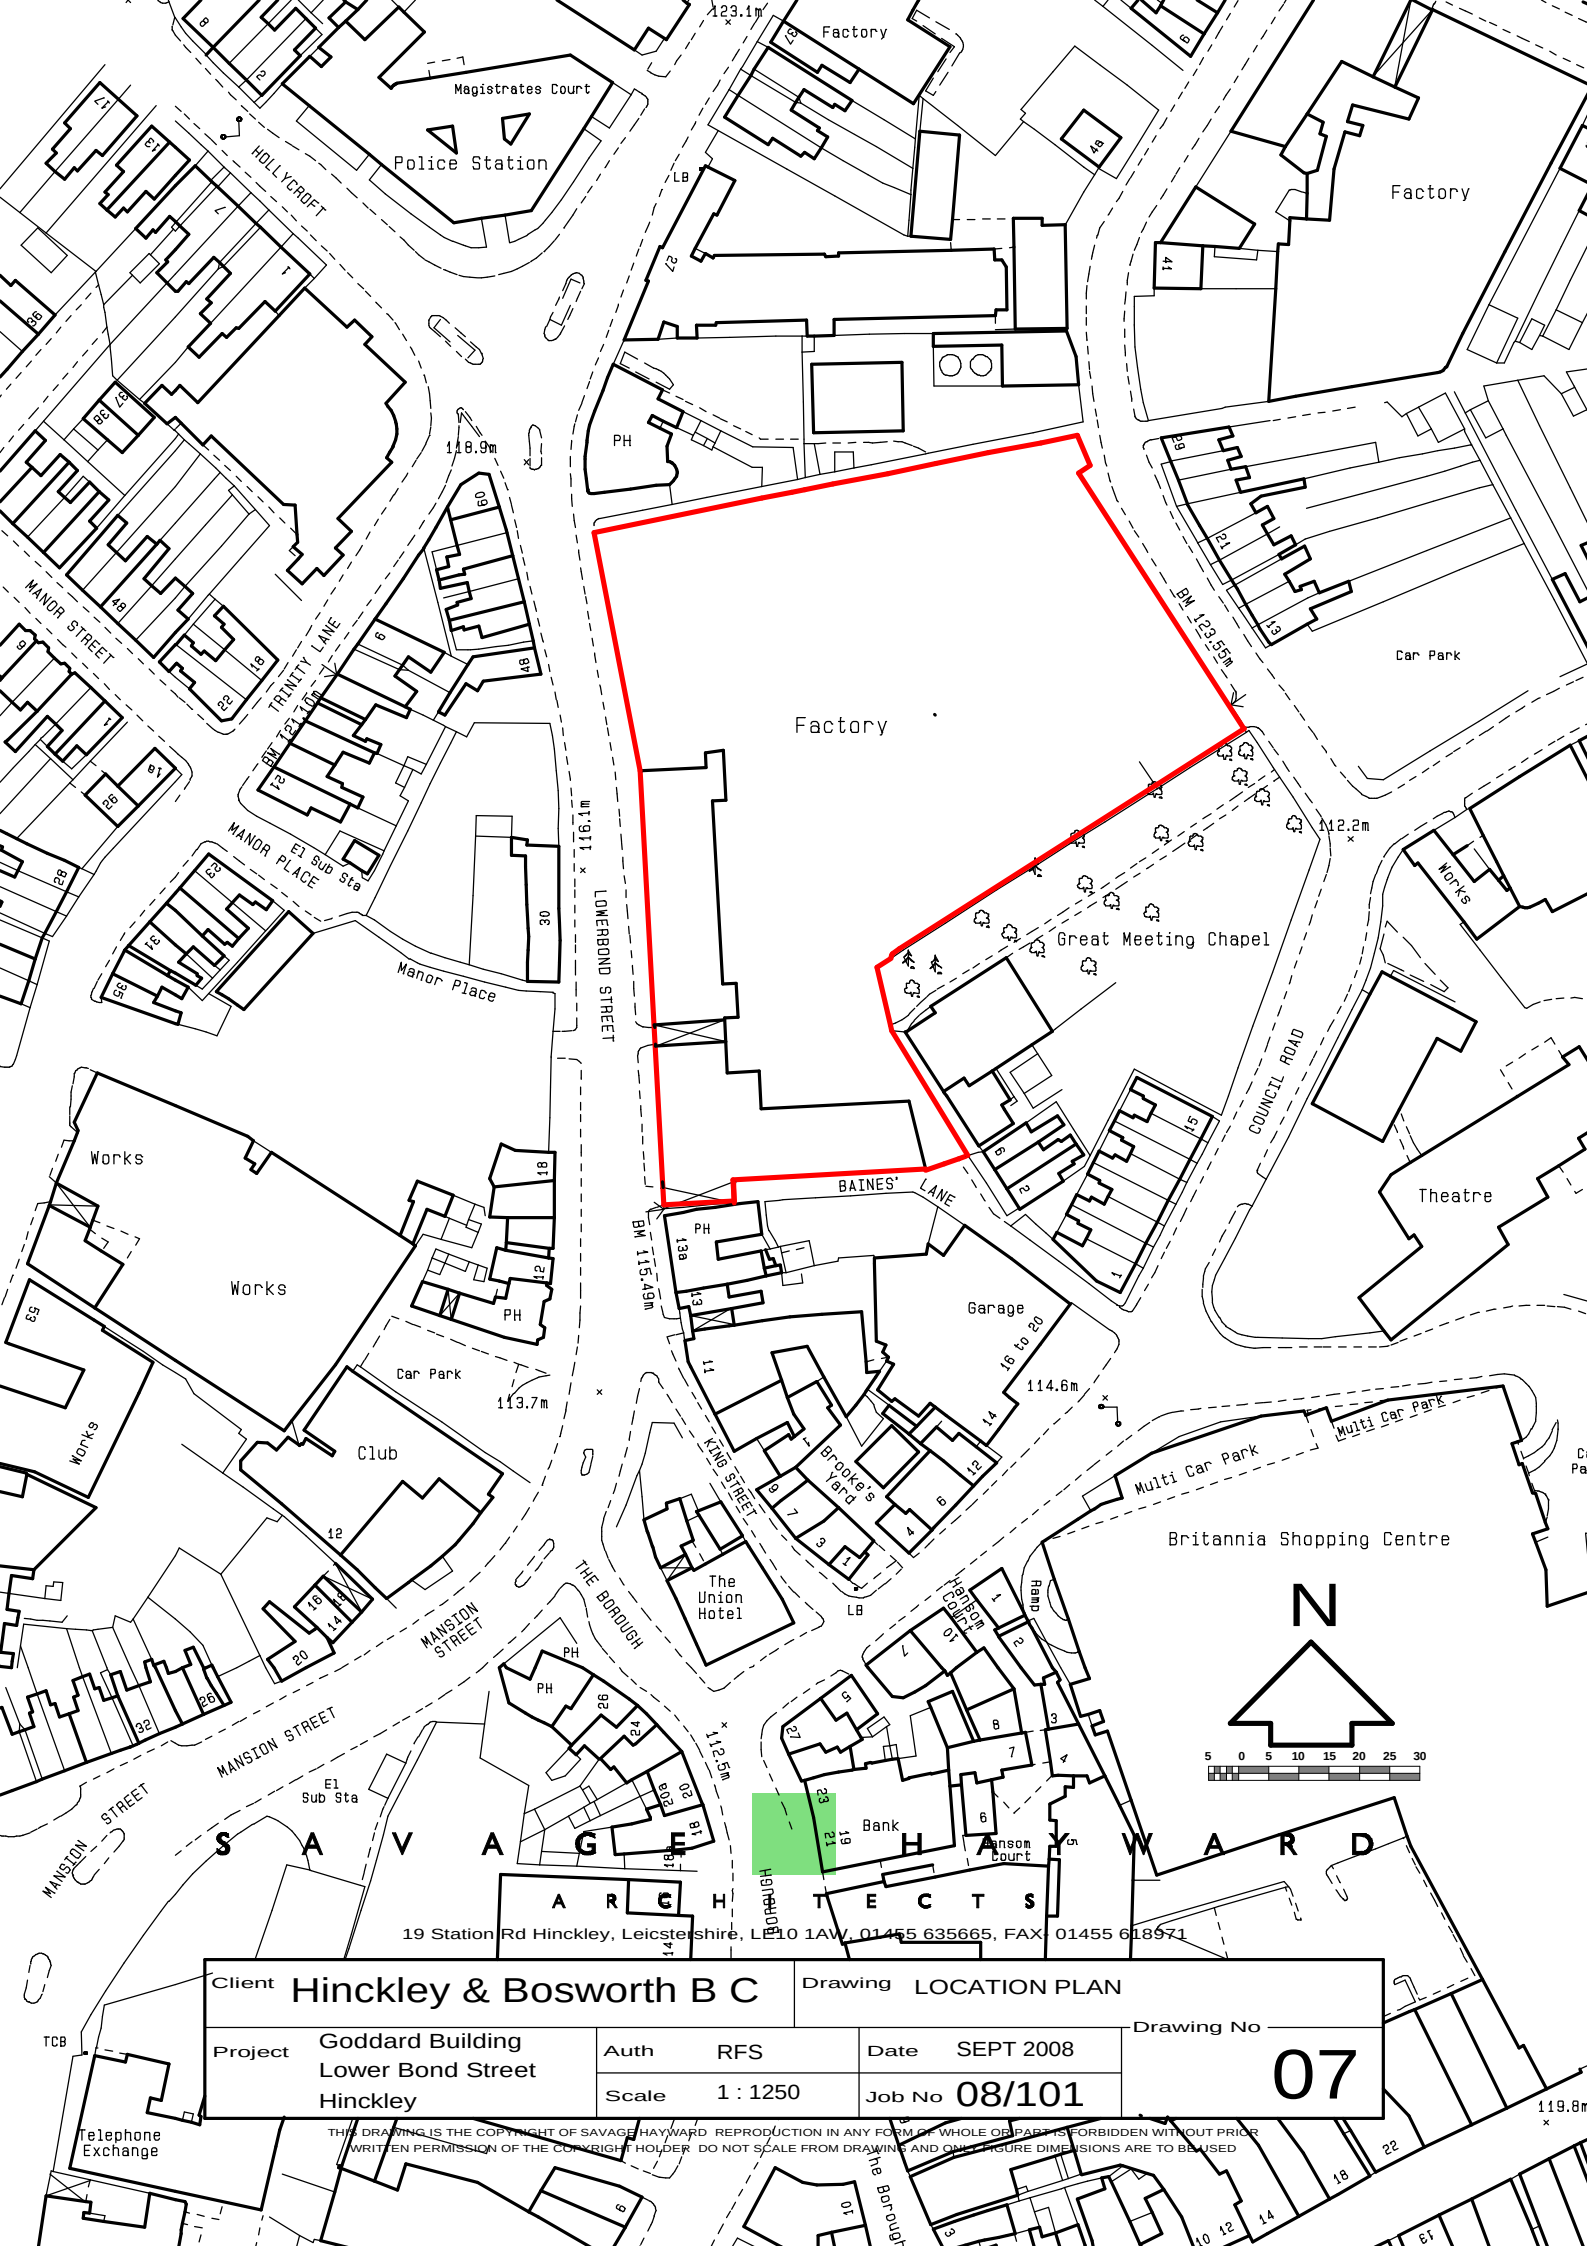



19 Station Rd Hinckley, Leicestershire, LE10 1AW. 01455 635665, FAX 01455 618971

| | | | |
|---|---|---|---|
| Client | Hinckley & Bosworth B C | Drawing | LOCATION PLAN |
| Project | Goddard Building<br>Lower Bond Street<br>Hinckley | Auth RFS<br>Scale 1 : 1250 | Date SEPT 2008<br>Job No 08/101 |
| | | | Drawing No 07 |

THIS DRAWING IS THE COPYRIGHT OF SAVAGE HAYWARD REPRODUCTION IN ANY FORM OF WHOLE OR PART IS FORBIDDEN WITHOUT PRIOR WRITTEN PERMISSION OF THE COPYRIGHT HOLDER DO NOT SCALE FROM DRAWING AND ONLY FIGURE DIMENSIONS ARE TO BE USED