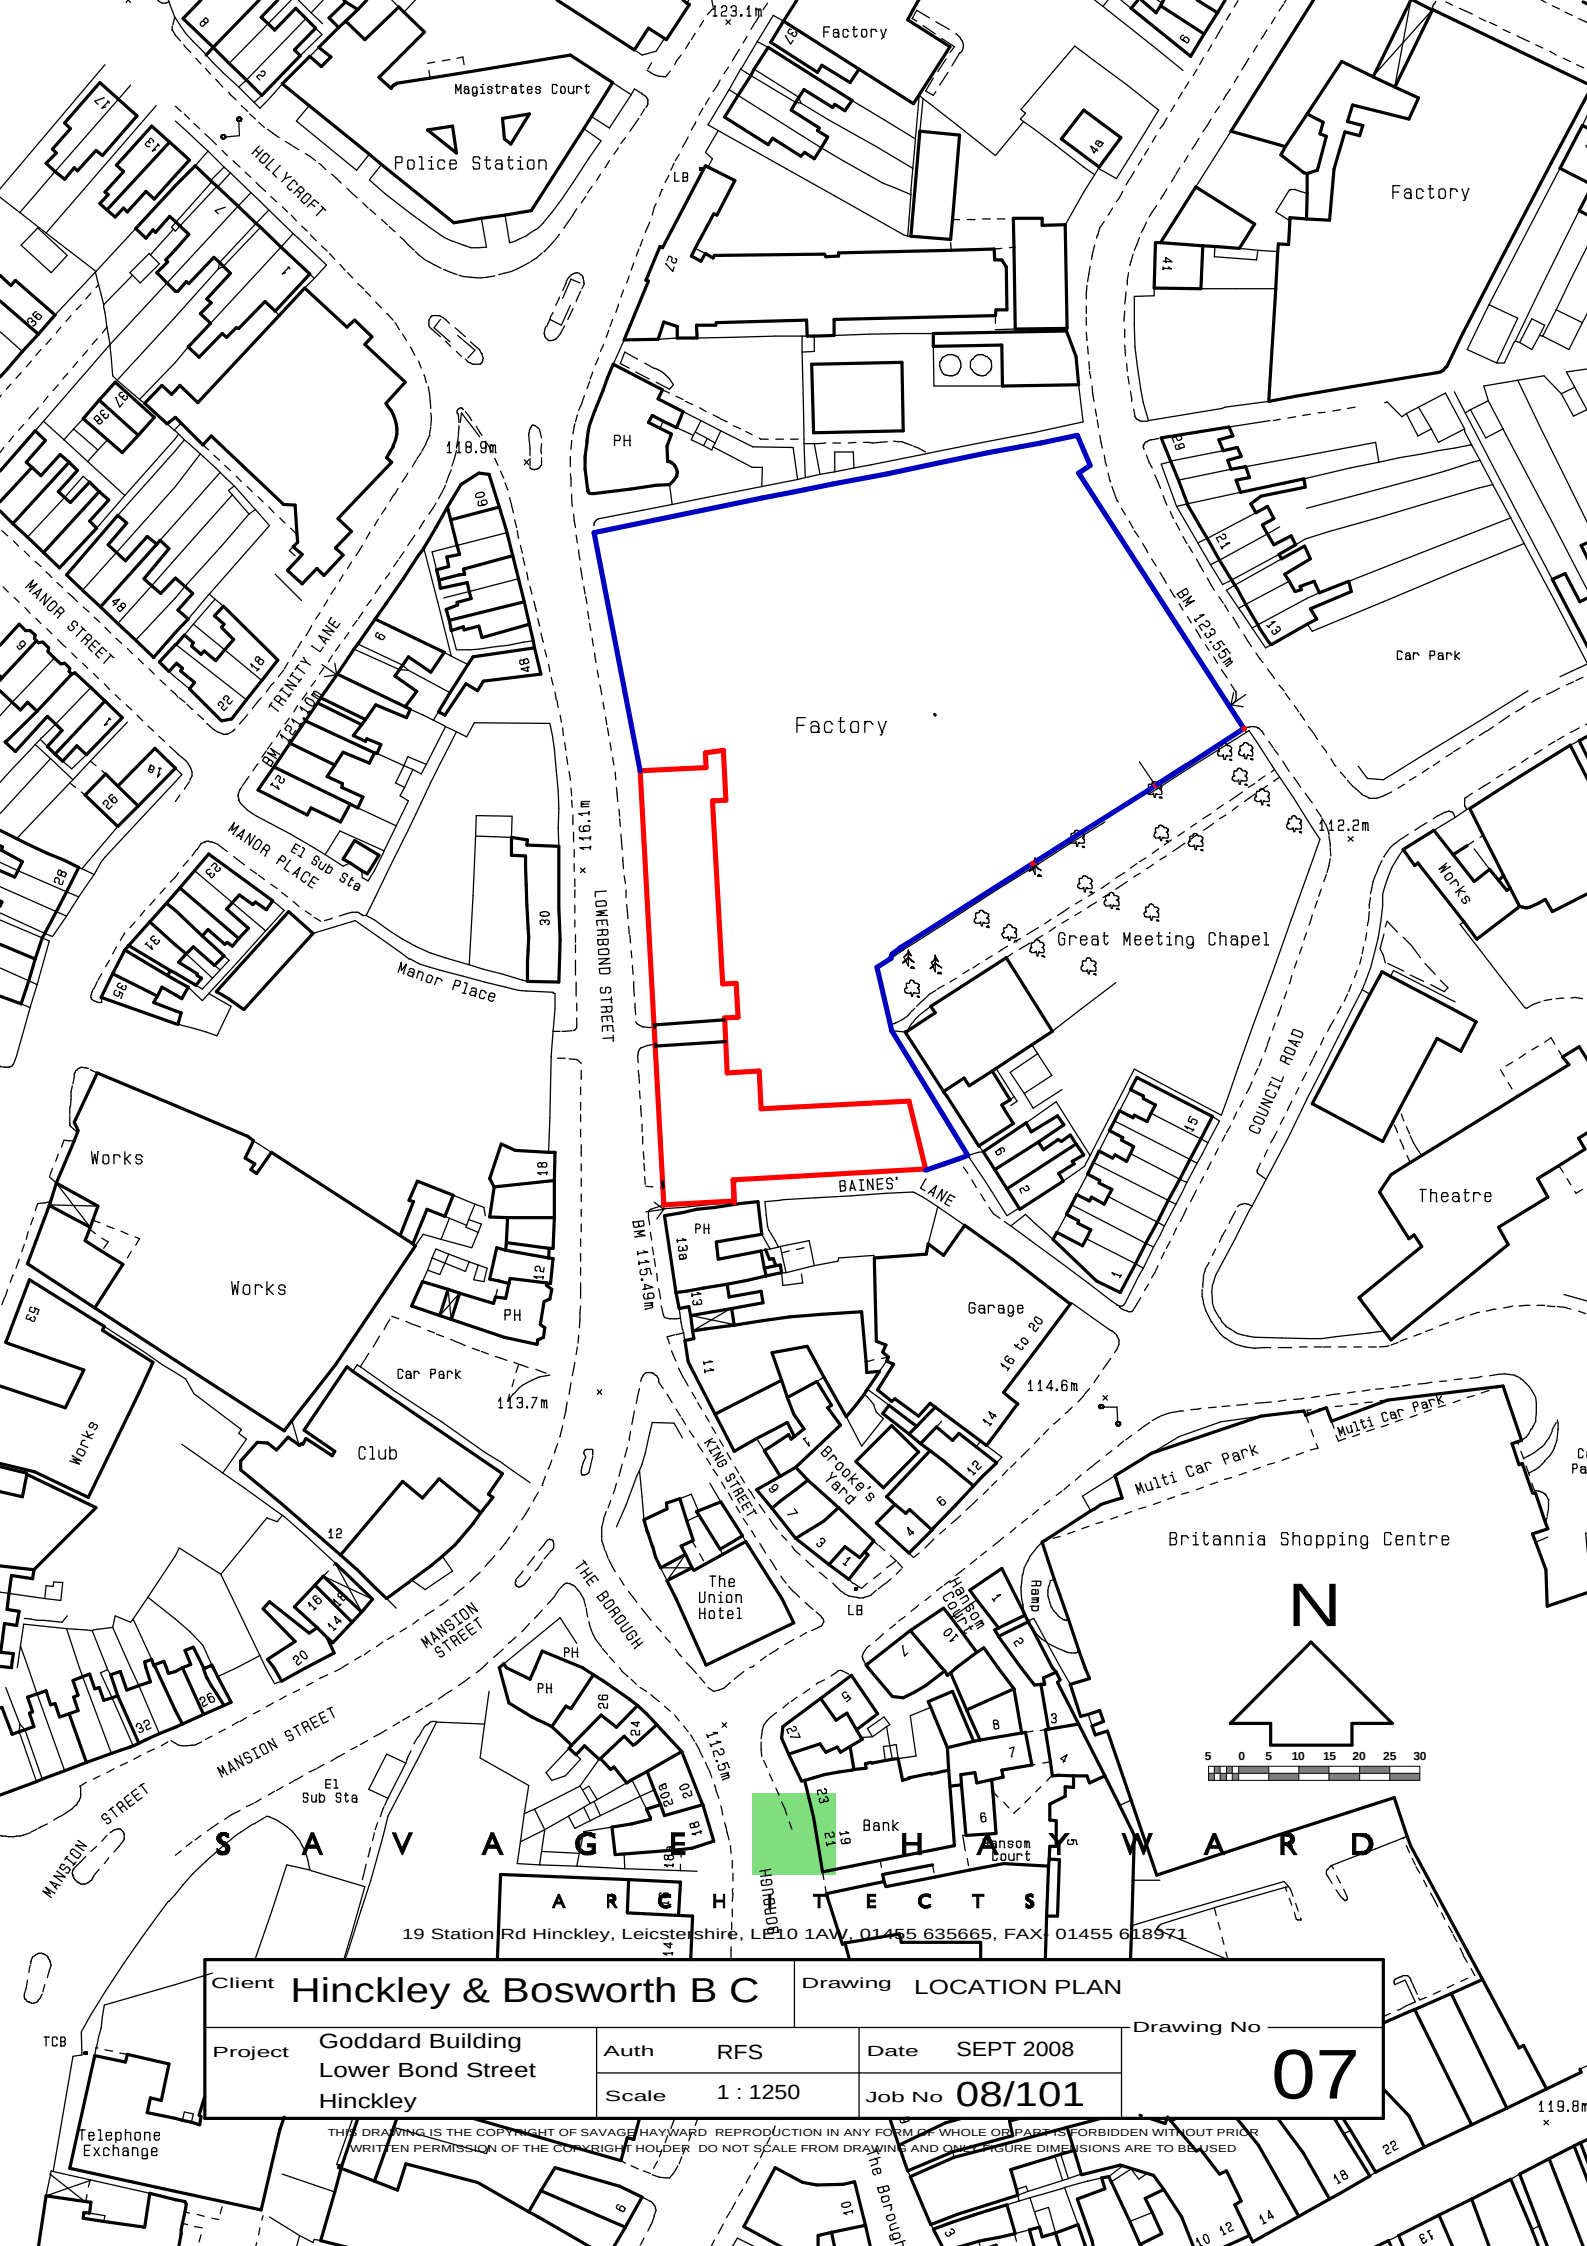


19 Station Rd Hinckley, Leicestershire, LE10 1AW. 01455 635665, FAX 01455 618971

Client	Hinckley & Bosworth B C	Drawing	LOCATION PLAN
Project	Goddard Building Lower Bond Street Hinckley	Auth RFS Scale 1 : 1250	Date SEPT 2008 Job No 08/101
			Drawing No 07

THIS DRAWING IS THE COPYRIGHT OF SAVAGE HAYWARD REPRODUCTION IN ANY FORM OF WHOLE OR PART IS FORBIDDEN WITHOUT PRIOR WRITTEN PERMISSION OF THE COPYRIGHT HOLDER DO NOT SCALE FROM DRAWING AND ONLY FIGURE DIMENSIONS ARE TO BE USED