


elevation

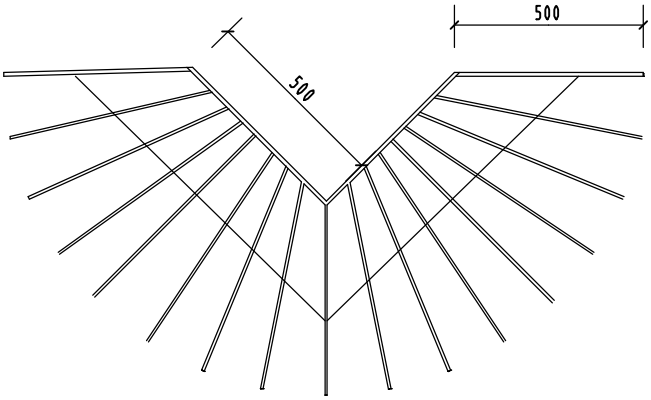

plan

Guard details taken from Chubb Electronic Security ACBC Anti climb bracket corner.

Guard to be fitted to Camera 1 only

0 0.1 0.2 0.3 0.4 0.5 0.6 0.7 0.8 0.9 1

S A V A G E H A Y W A R D

A R C H I T E C T S

19 Station Rd Hinckley, Leicstershire, LE10 1AW, 01455 635665, FAX- 01455 618971

Client	H&BBC		Drawing	GUARD TO CCTV 1
Project	Goddard Building Bond Street Hinckley	Auth RFS	Date DEC 2008	Drawing No 08
		Scale 1 : 20	Job No 08/101	

THIS DRAWING IS THE COPYRIGHT OF SAVAGE HAYWARD REPRODUCTION IN ANY FORM OF WHOLE OR PART IS FORBIDDEN WITHOUT PRIOR WRITTEN PERMISSION OF THE COPYRIGHT HOLDER DO NOT SCALE FROM DRAWING AND ONLY FIGURE DIMENSIONS ARE TO BE USED