
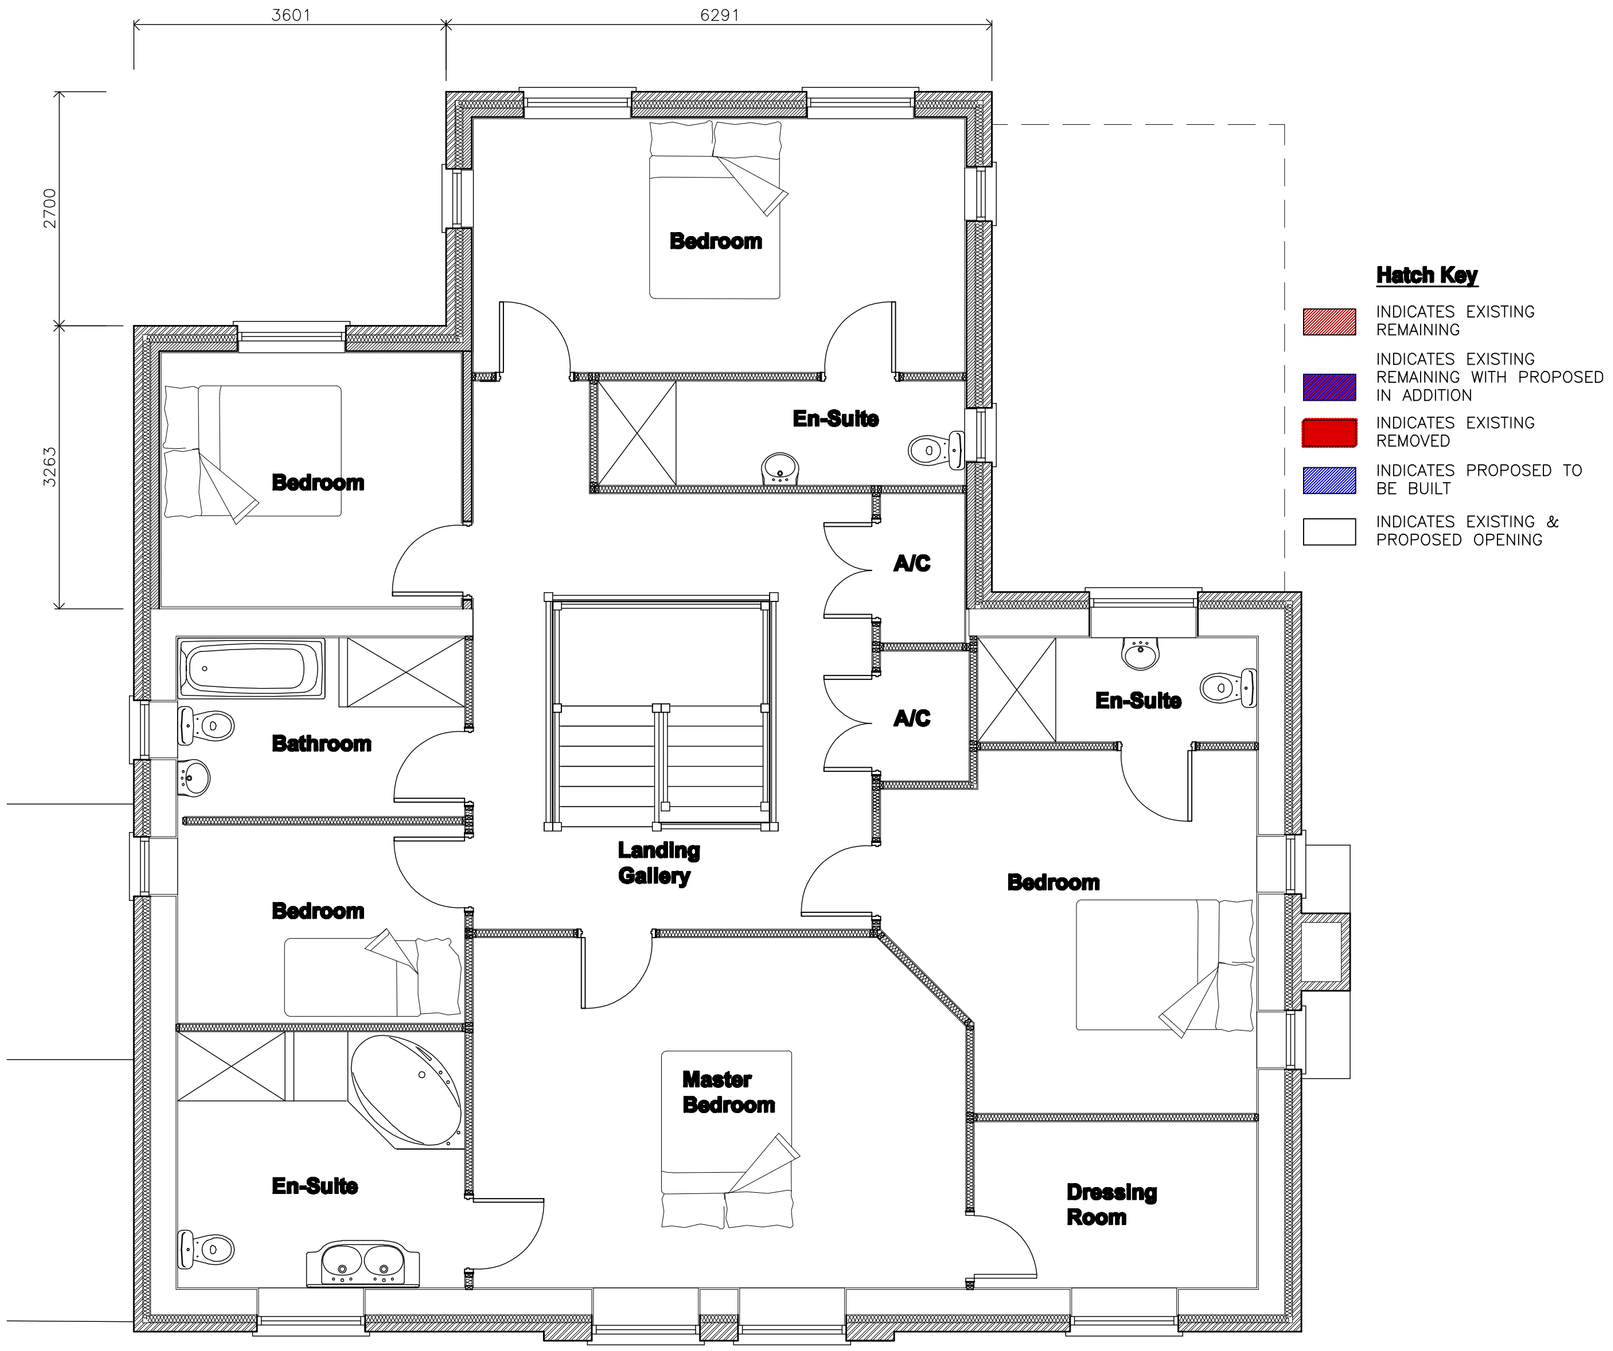



Hatch Key

- INDICATES EXISTING REMAINING
- INDICATES EXISTING REMAINING WITH PROPOSED IN ADDITION
- INDICATES EXISTING REMOVED
- INDICATES PROPOSED TO BE BUILT
- INDICATES EXISTING & PROPOSED OPENING

Proposed First Floor Plan
SCALE 1:50

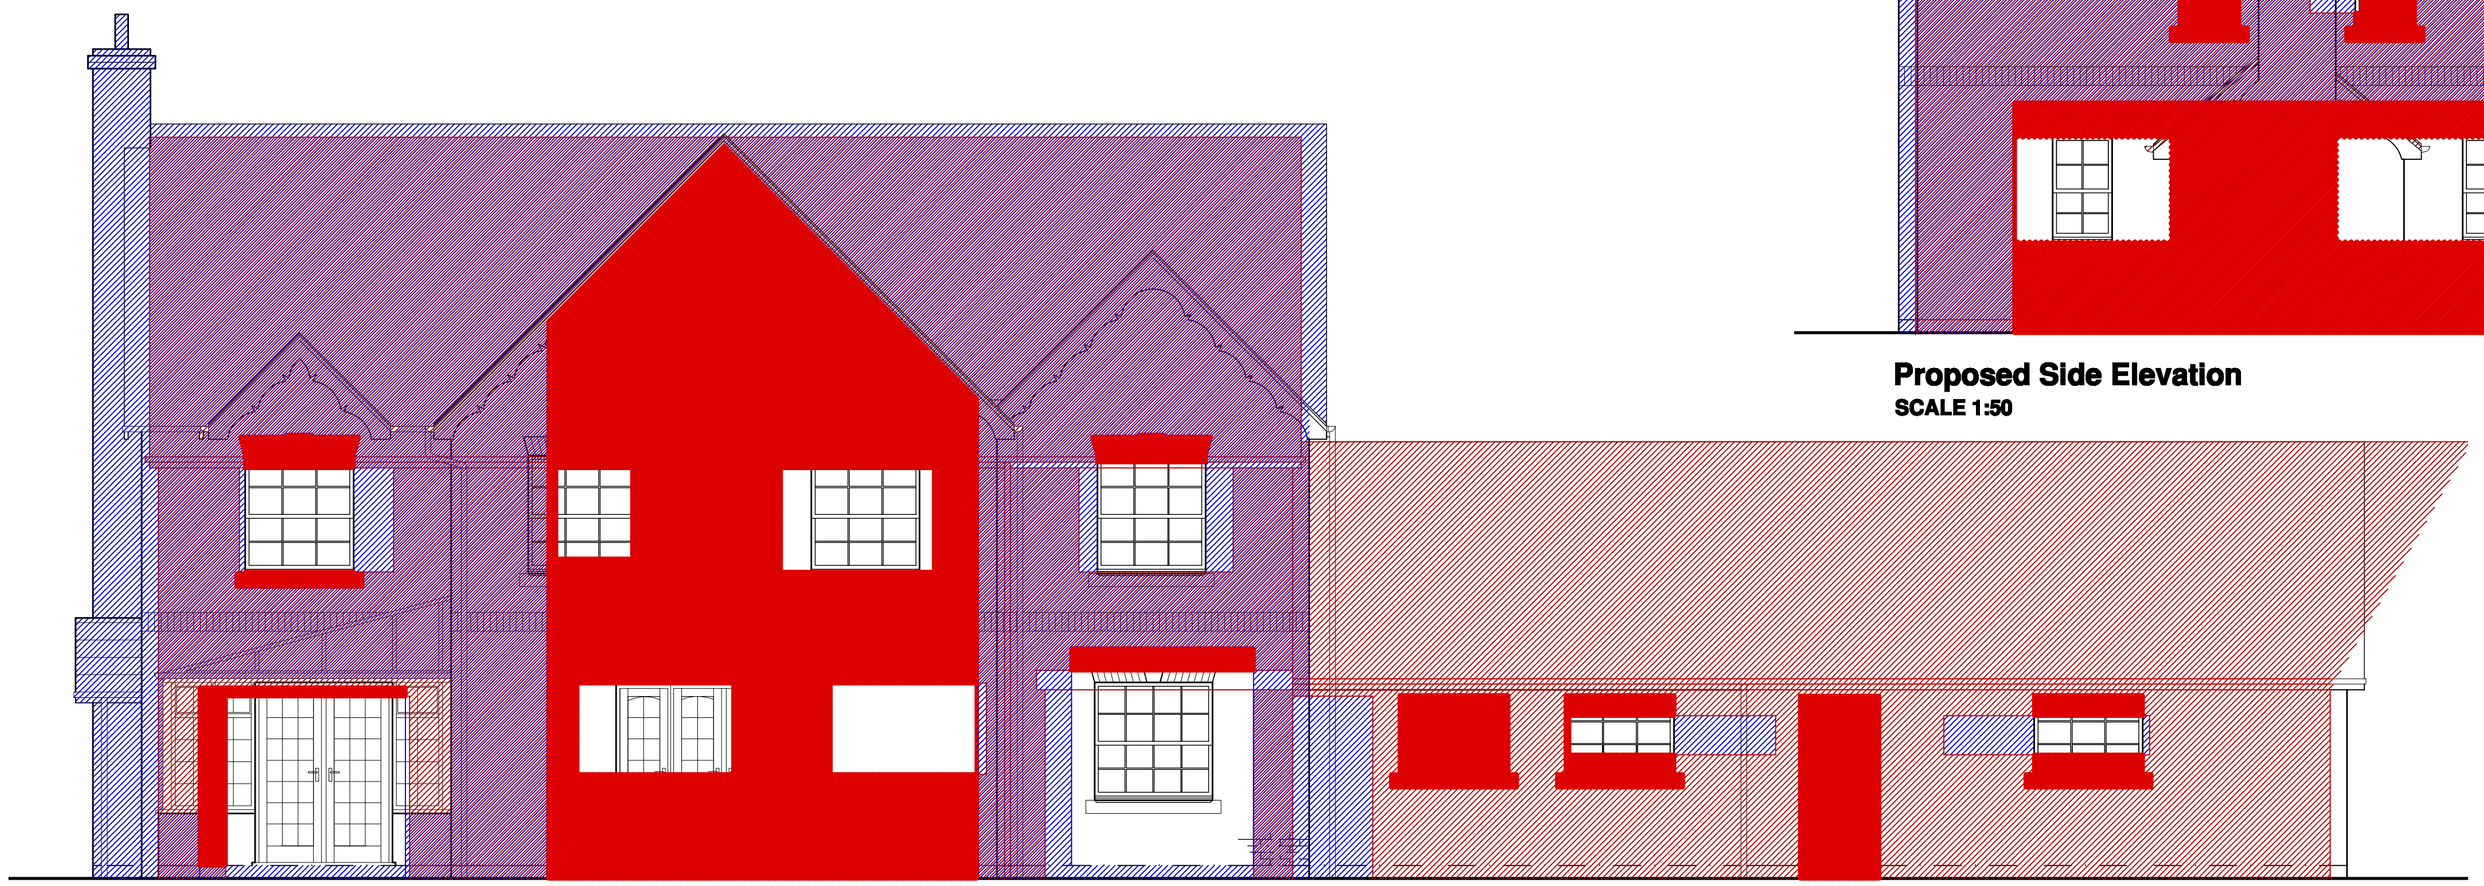

Proposed Rear Elevation
SCALE 1:50

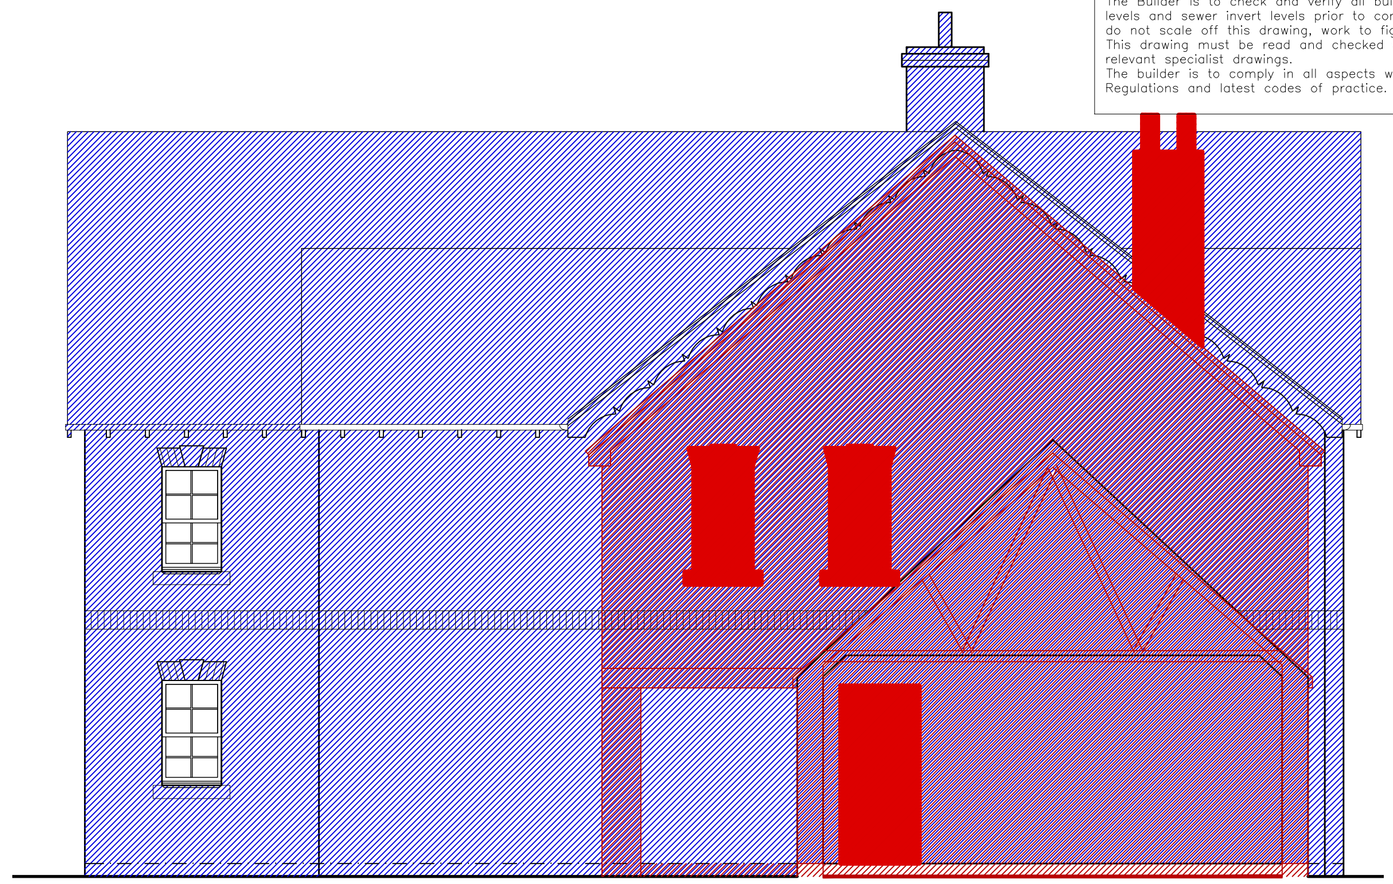

Proposed Side Elevation
SCALE 1:50



Proposed Side Elevation
SCALE 1:50

The Builder is to check and verify all building and site dimensions, levels and sewer invert levels prior to commencement of work. do not scale off this drawing, work to figured dimensions only. This drawing must be read and checked with all structural and relevant specialist drawings.
The builder is to comply in all aspects with the current Building Regulations and latest codes of practice.

