


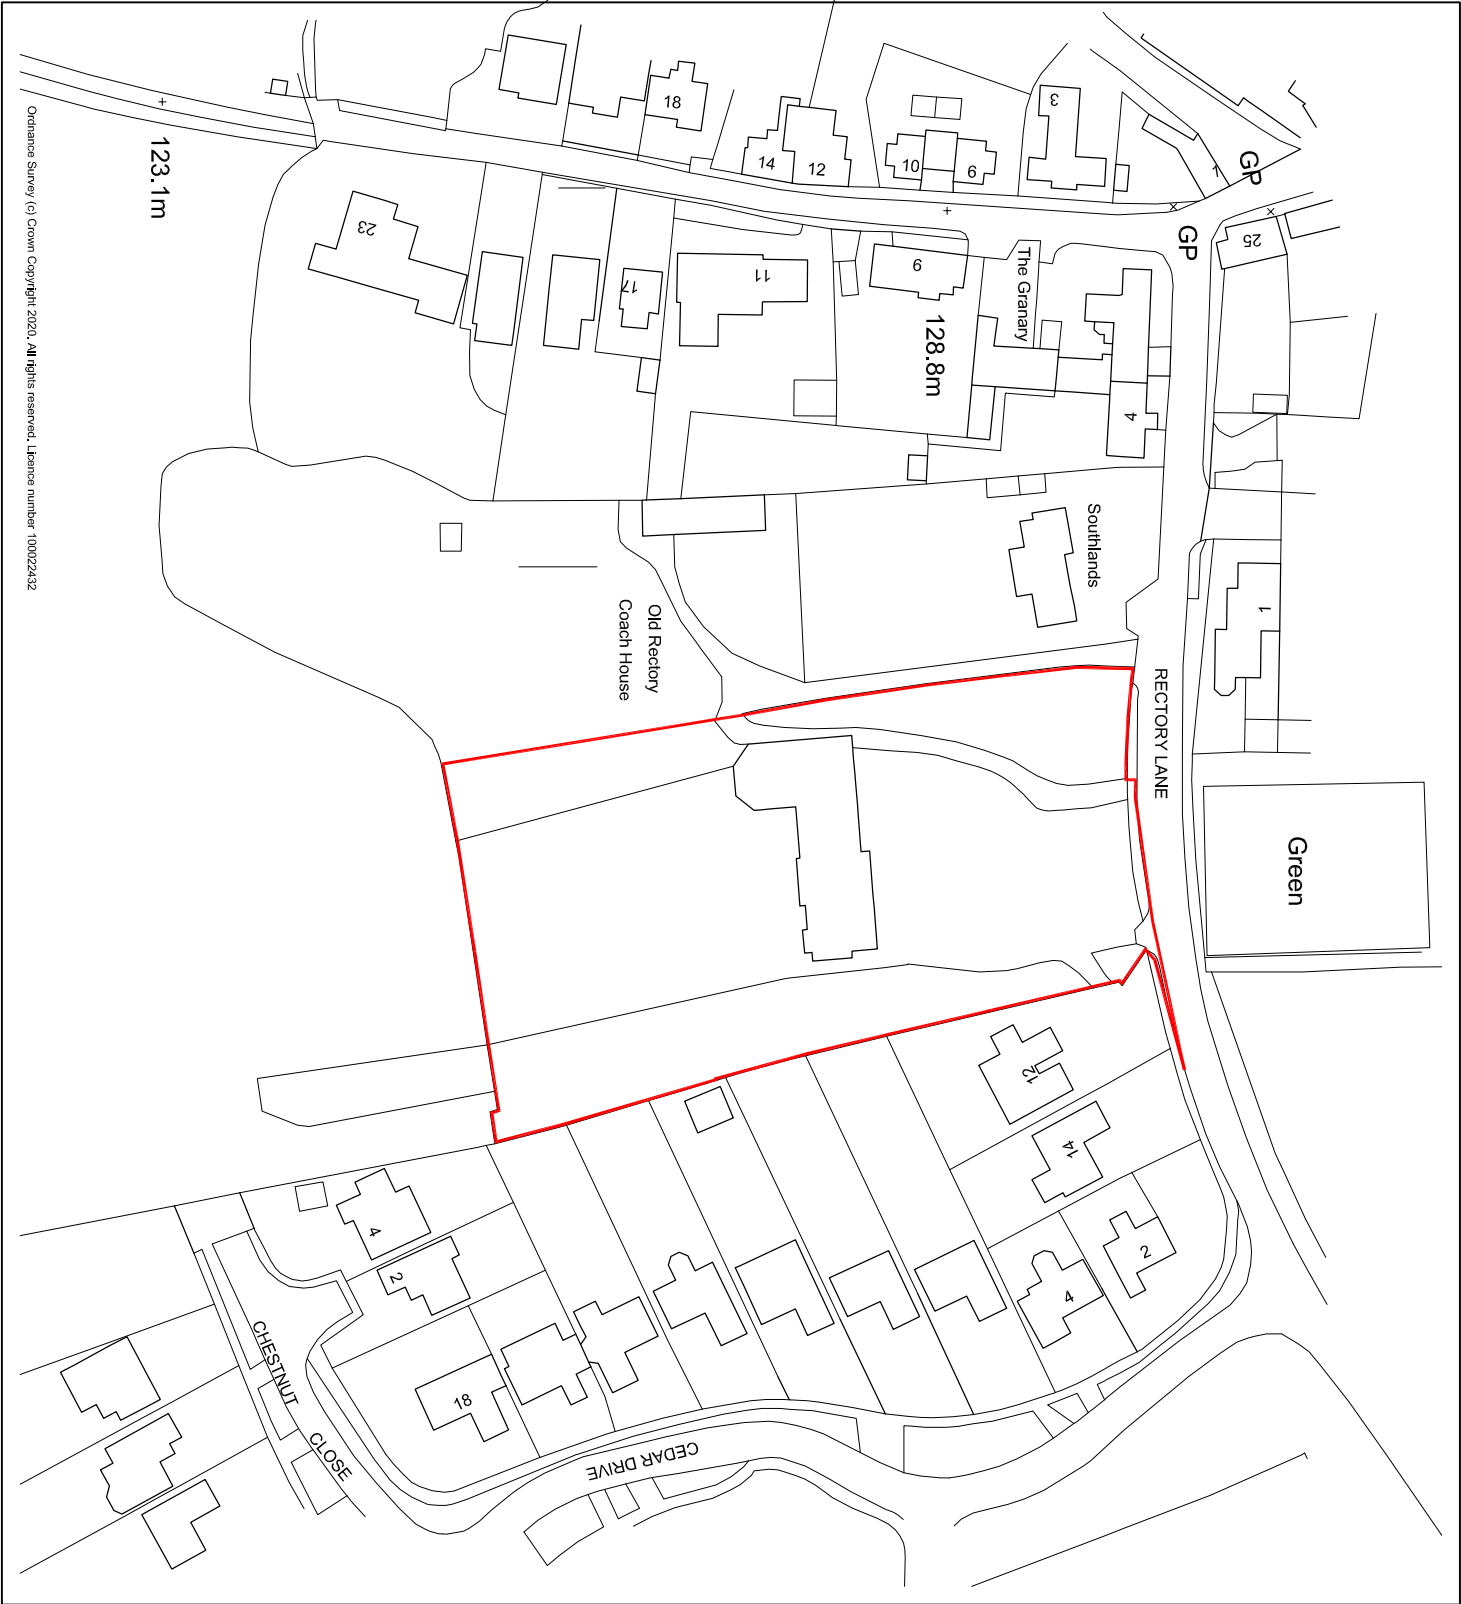

SITE LOCATION PLAN @ 1:1250



Drawing Status
PLANNING APPLICATION

s p a c e

architecture and design limited

The Studio

Lake House

Blackmoorfoot Road

Huddersfield

HD7 5TR

t: 01484 841423

f: 01484 847757

e: md@spacearchitecture.net

w: www.spacearchitecture.net

Client
The Witherslack Group Ltd

Project
Conversion of an Existing Building
To Create a Specialist School
The Old Rectory, Rectory Lane
Market Bosworth, CV13 0LS

Drawing Title
Site Location Plan

COPYRIGHT ©								
Scale	© A1	Scale	© A3	Date	Drawn	Checked	Drawing Number	Revision
-		1:1250	05.07.23	MJD	mjd		23.009(9)-1002	-