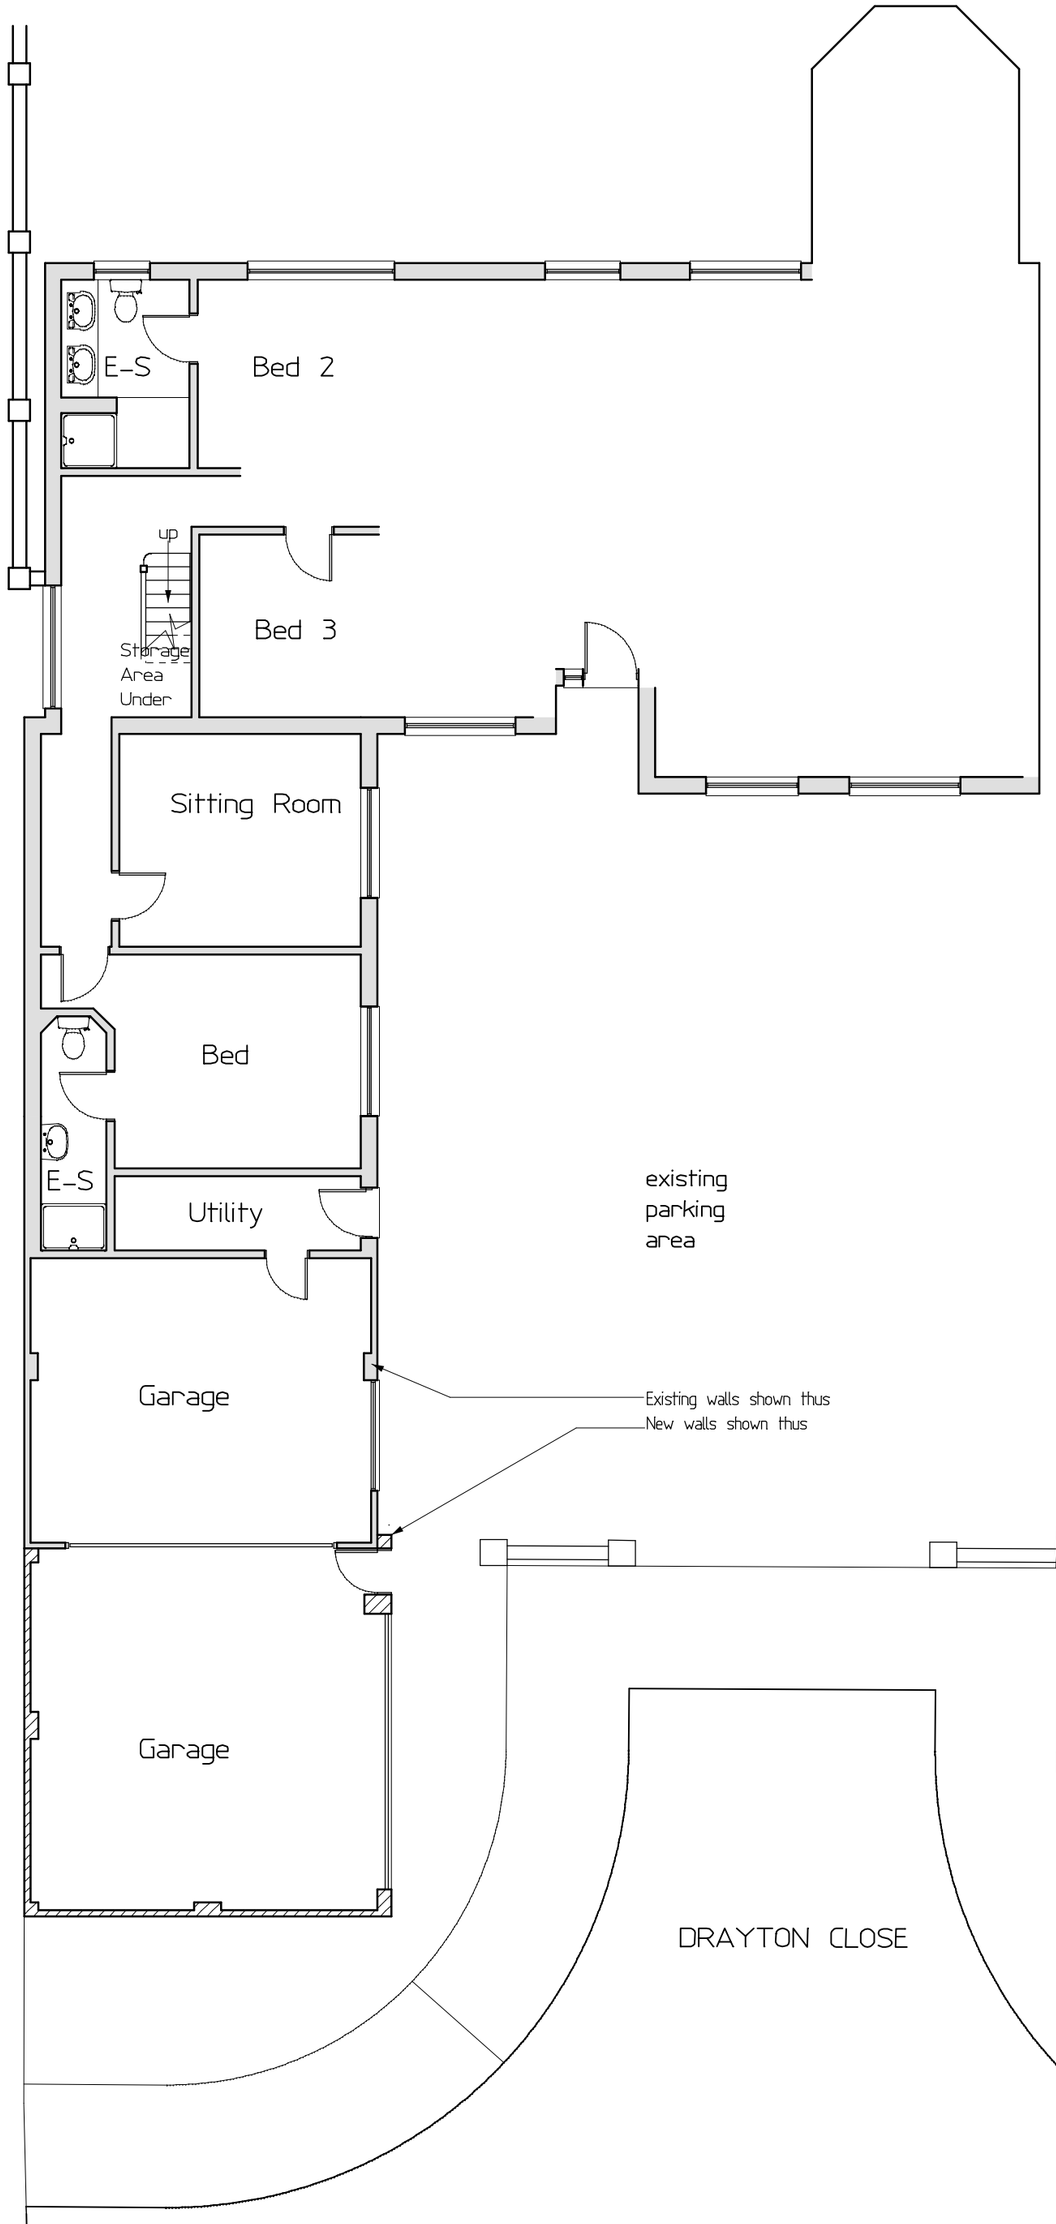

Part Ground Floor Plan.



Side Elevation to 3 Drayton Close.



Front Elevation to Road.

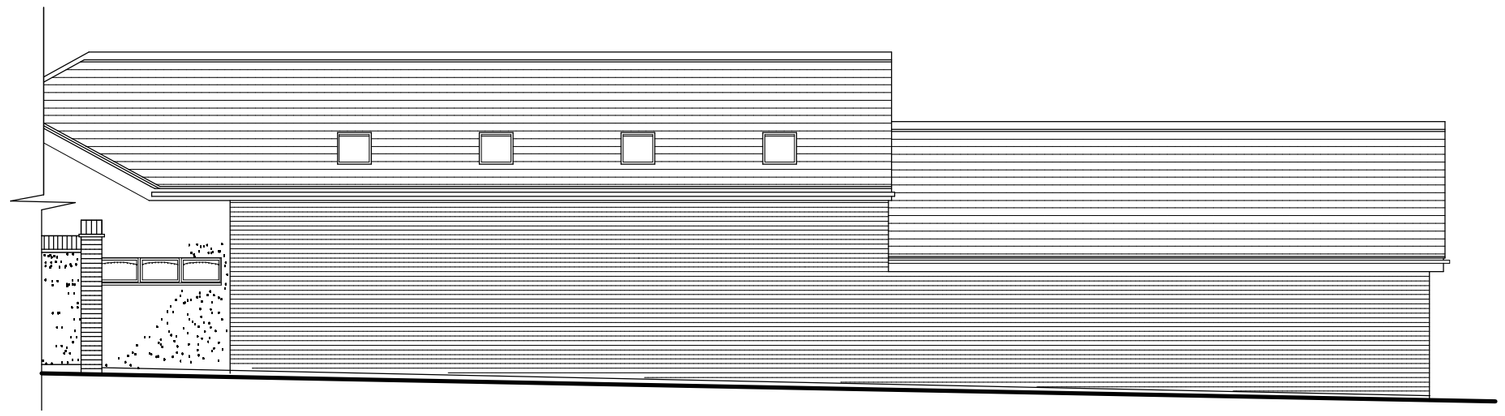

Side Elevation to Park.

S A V A G E H A Y W A R D
A R C H I T E C T S
19 Station Rd Hinckley, Leicstershire, LE10 1AW, 01455 635665, FAX- 01455 618971

Client	Mr P Whitmore		
Project	Extensions & Alterations 4 Drayton Close, Fenny Drayton		
Drawing	Sketch Scheme Two		
Auth	JEH	Date	Aug 2009
Scale	1 : 100	Job No	09 / 27

Drawing No 04 A

THIS DRAWING IS THE COPYRIGHT OF SAVAGE HAYWARD REPRODUCTION IN ANY FORM OF WHOLE OR PART IS FORBIDDEN WITHOUT PRIOR WRITTEN PERMISSION OF THE COPYRIGHT HOLDER
DO NOT SCALE FROM DRAWING AND ONLY FIGURE DIMENSIONS ARE TO BE USED