Existing boundary of open land

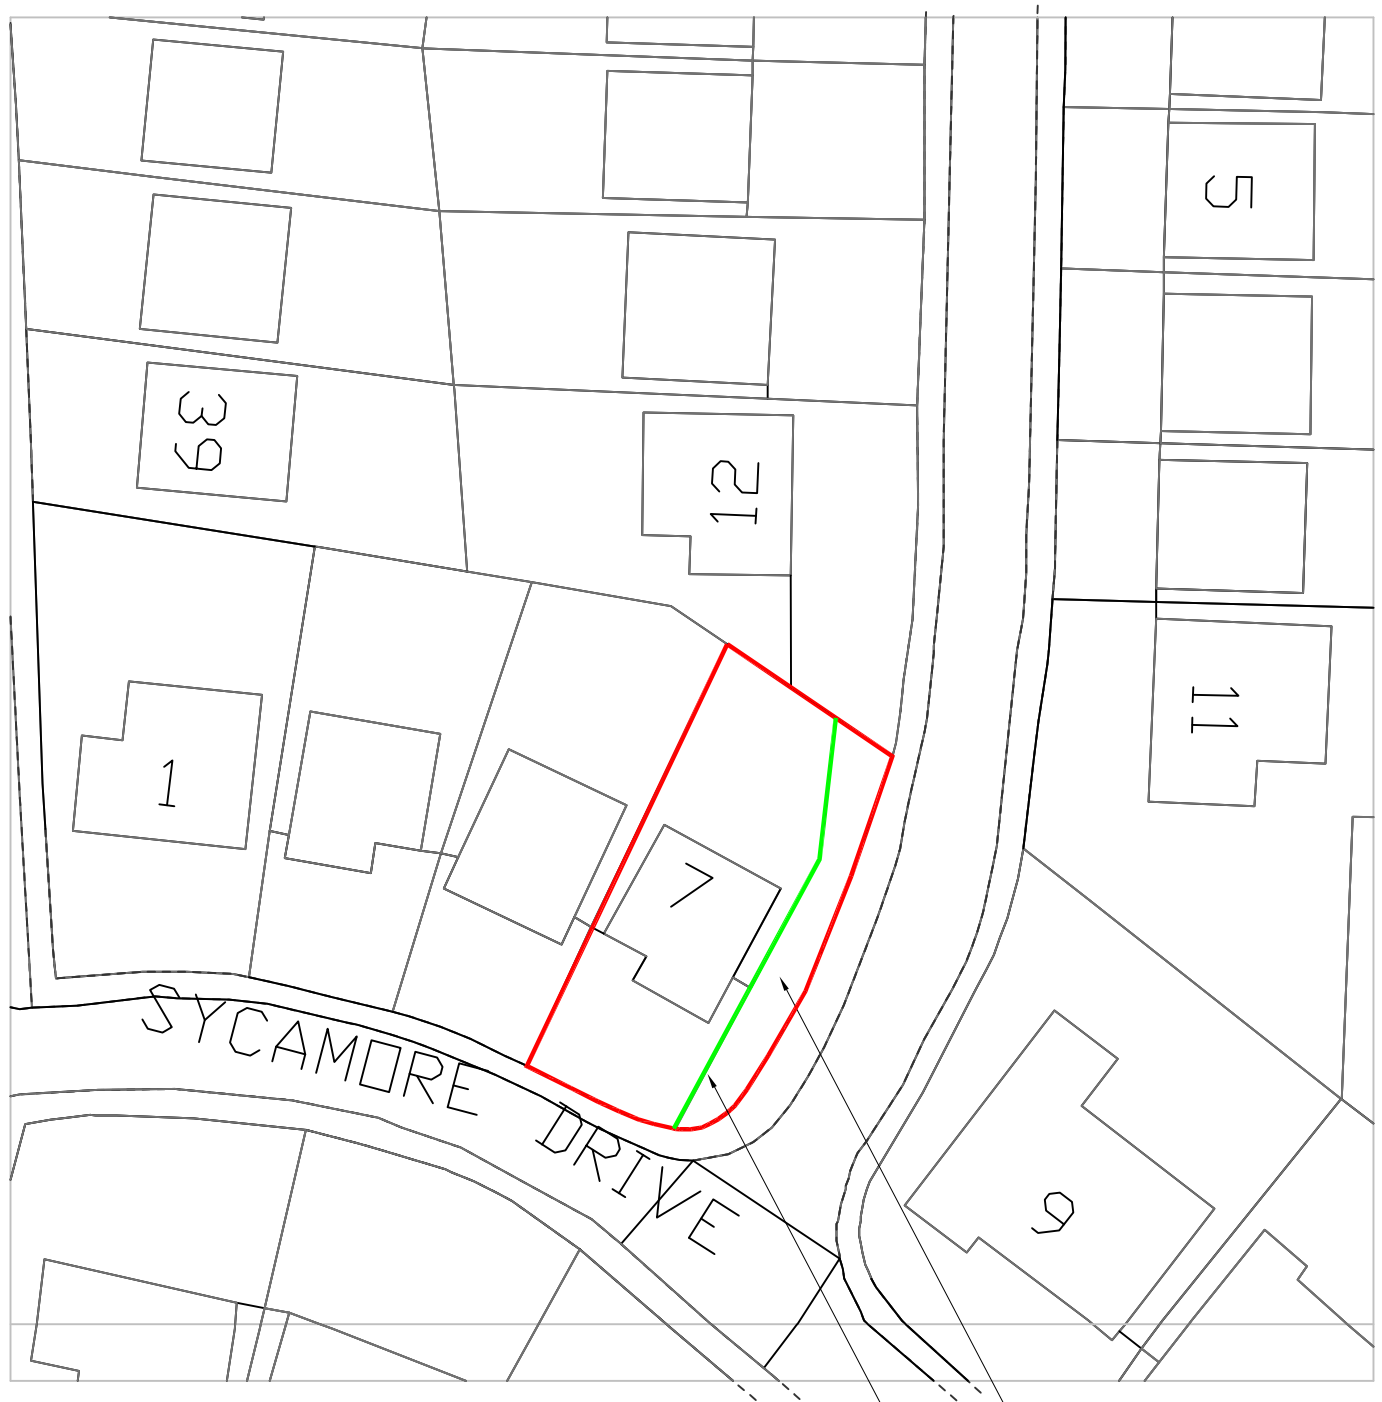

Proposed new boundary of open land



DRAWING No. P/275/1			REV No.	DETAILS:	DATE:
REVISION:	JOB No.	SCALE 1:500 A4	A	Colour coding amended - 12:4:11	
TITLE: Existing and Proposed site plan for: 7 Sycamore Drive, Groby. LE6 0EW					
DRAWN BY:	DATE: 11:4:11	AUTHORISED BY:			