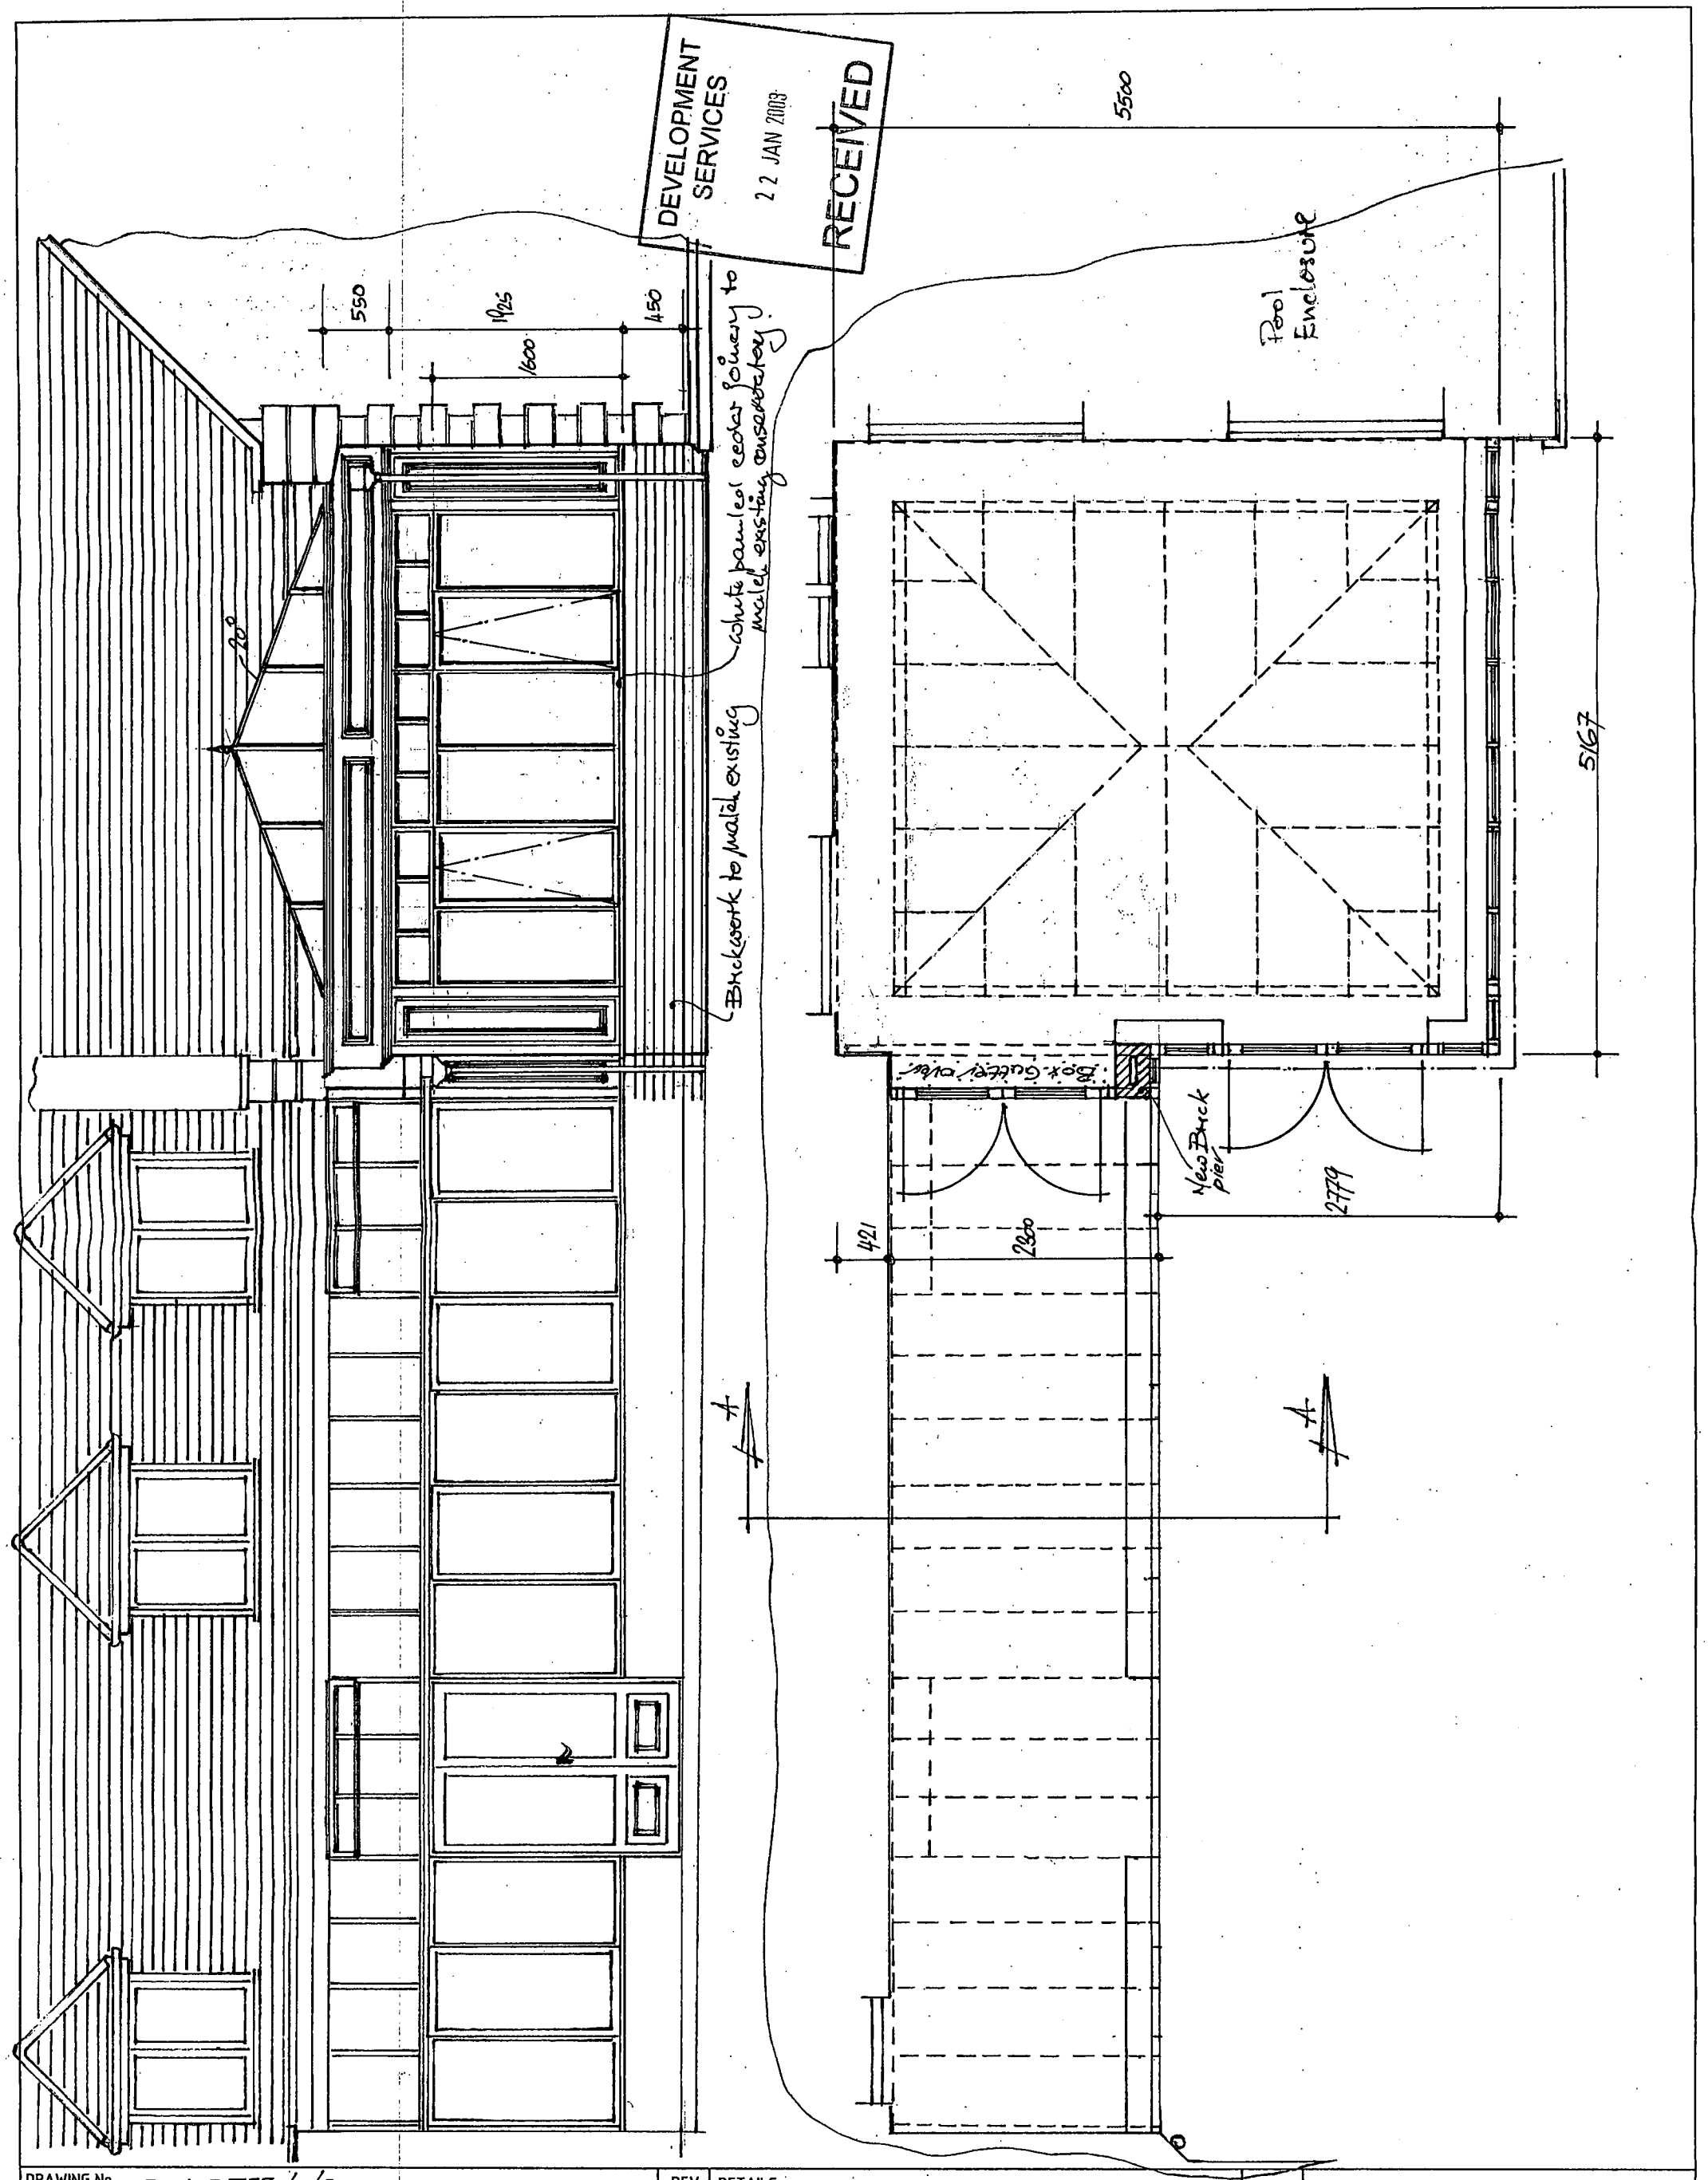

DRAWING No. D/15733/1/3			REV No.	DETAILS:	DATE:
REVISION:	JOB No.	SCALE 1:50			
TITLE: PROPOSED ELEVATIONS & PLAN AT 5, WEMBROOK COPPICE, ATHERSTONE, WARWICKSHIRE, FOR MR & MRS LANGTON					
DRAWN BY: PAUL J BISHOP	DATE: JAN 2008	AUTHORISED BY:			

FAWSLEY

GARDEN ROOMS . CONSERVATORIES . ORANGERIES

DURABUILD GLAZED STRUCTURES Ltd.
Carlton Road, Coventry. TEL 024-76669166 FAX 024-76669170
www.fawsley.com e-mail: enquiries@fawsley.com

This drawing is COPYRIGHT and the sole property of DURABUILD LTD. It must not be copied (in whole or part), or otherwise disclosed, submitted, tendered or used for construction without written consent. Any copies of this drawing made by any method must also include a copy of this legend.