




1 Level 0 PLAN
1 : 50

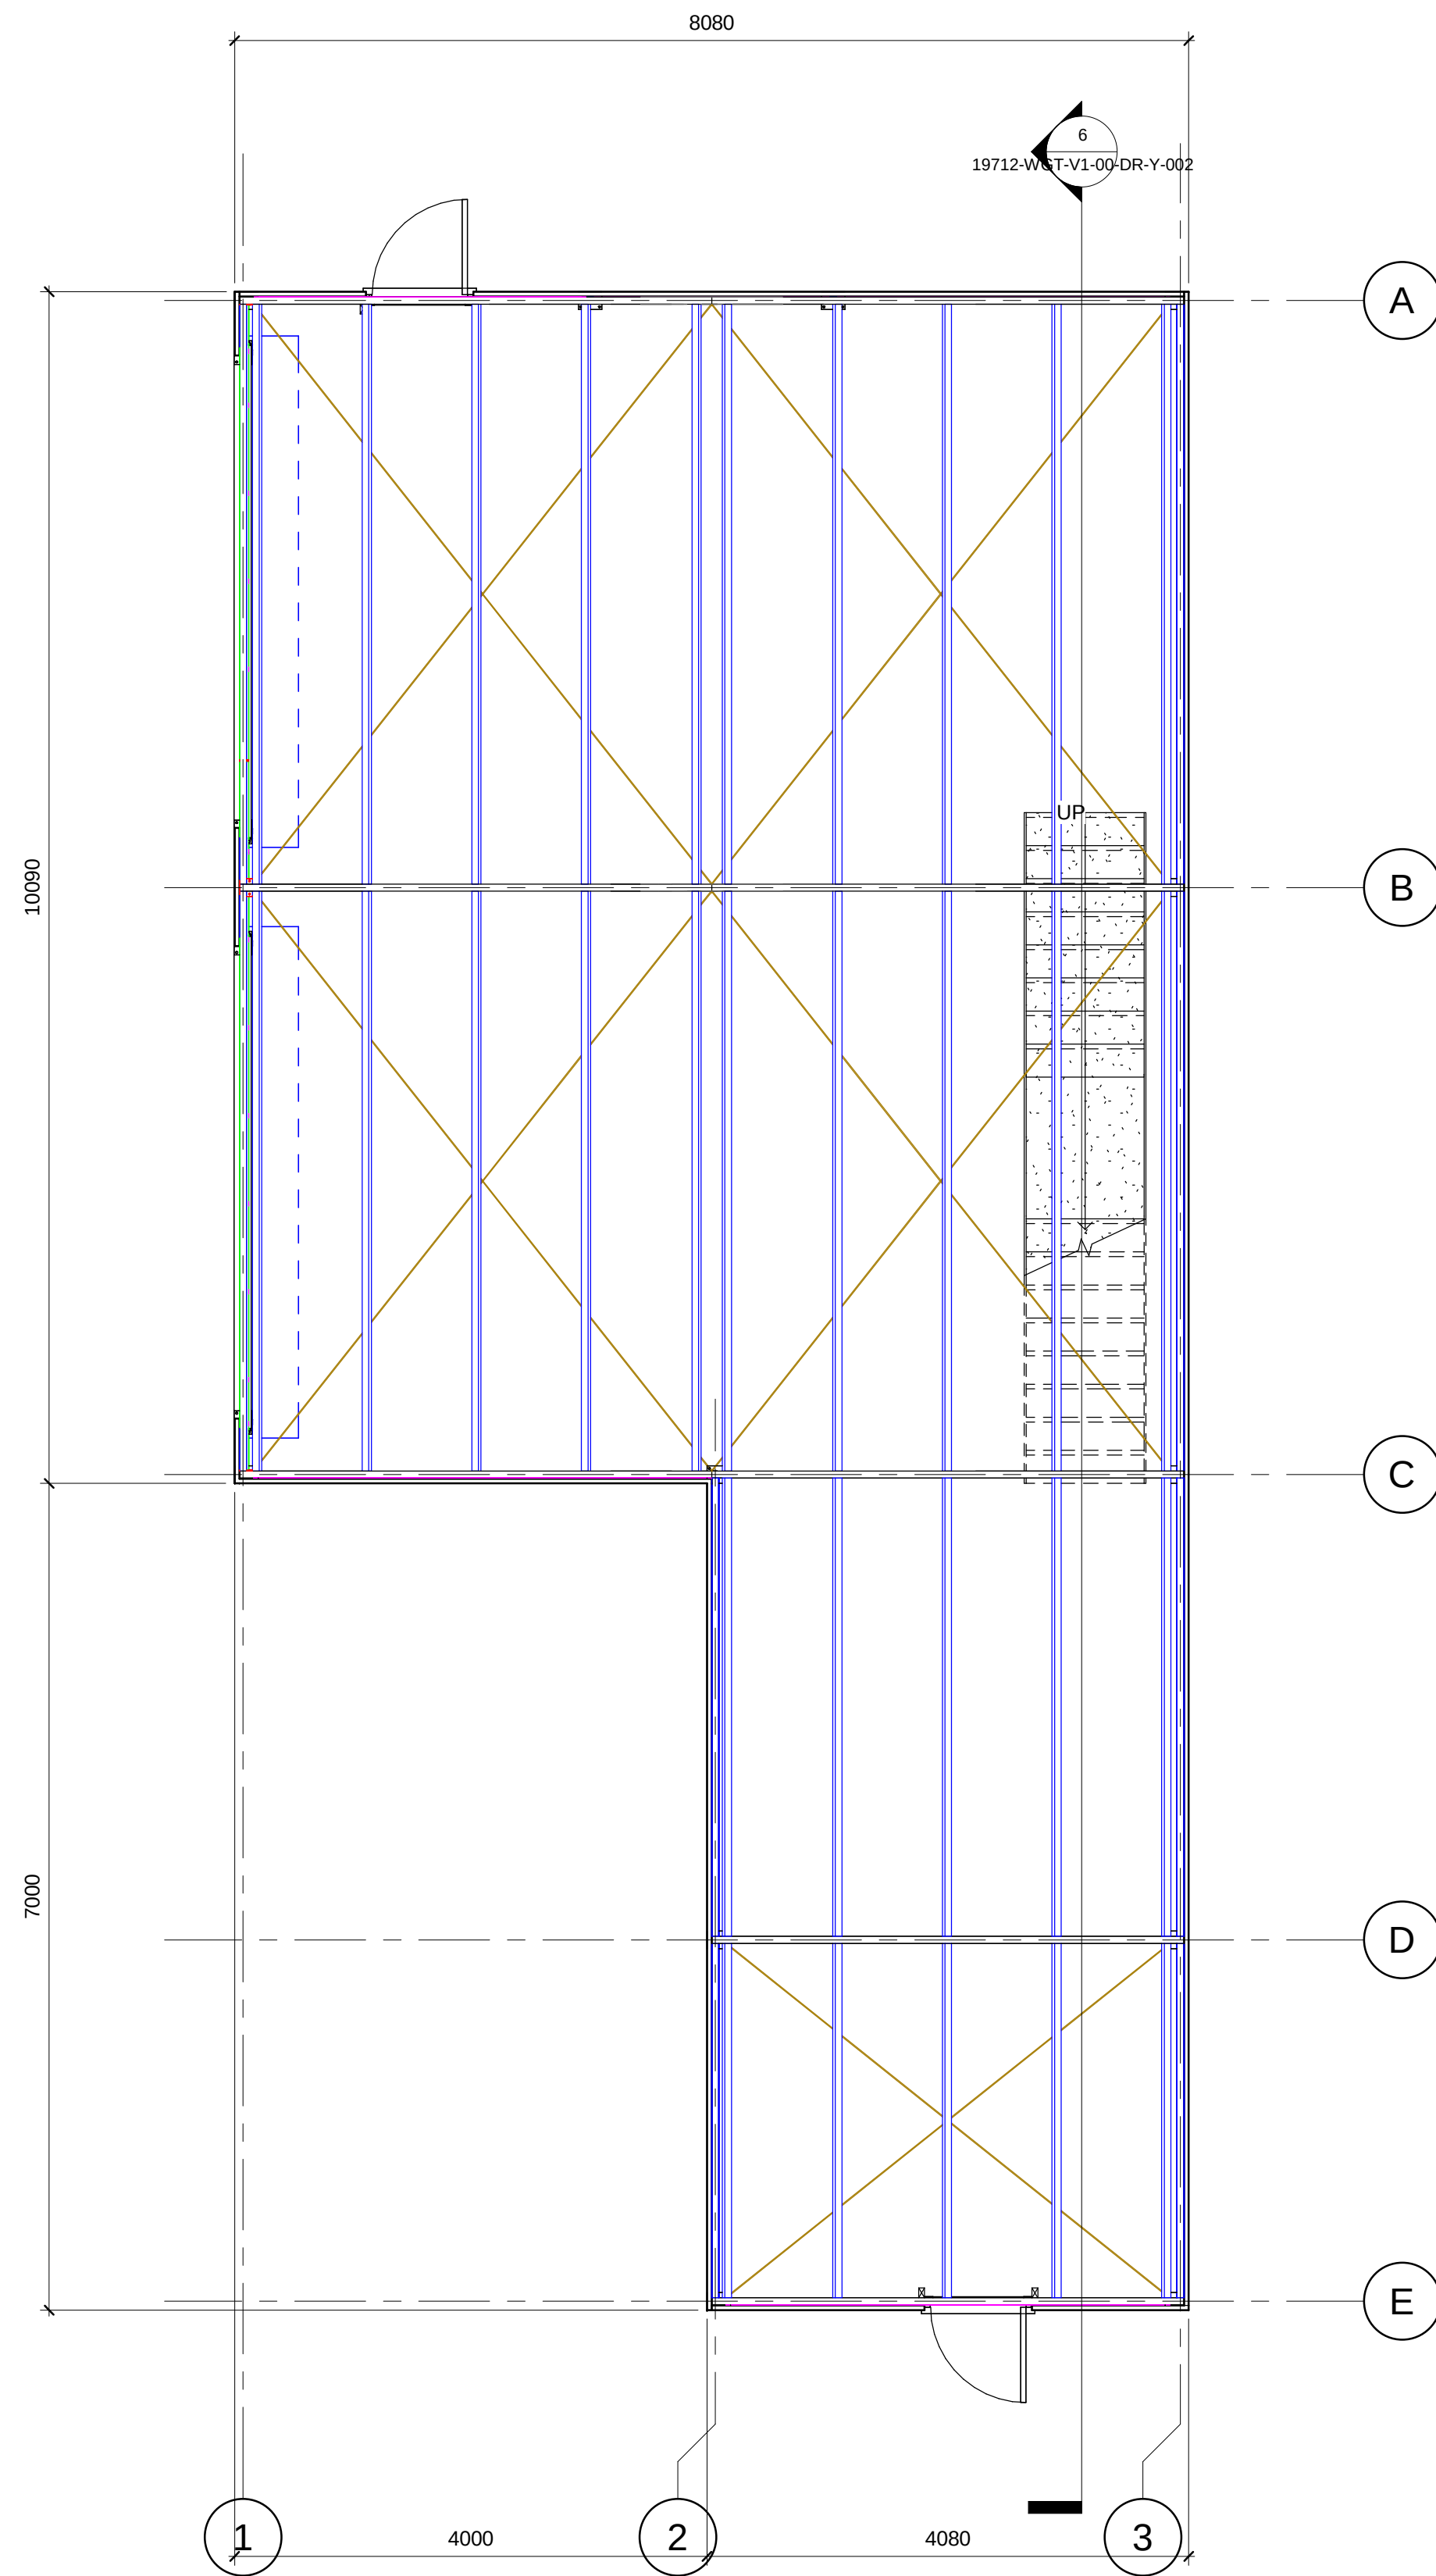

2 South
1 : 100

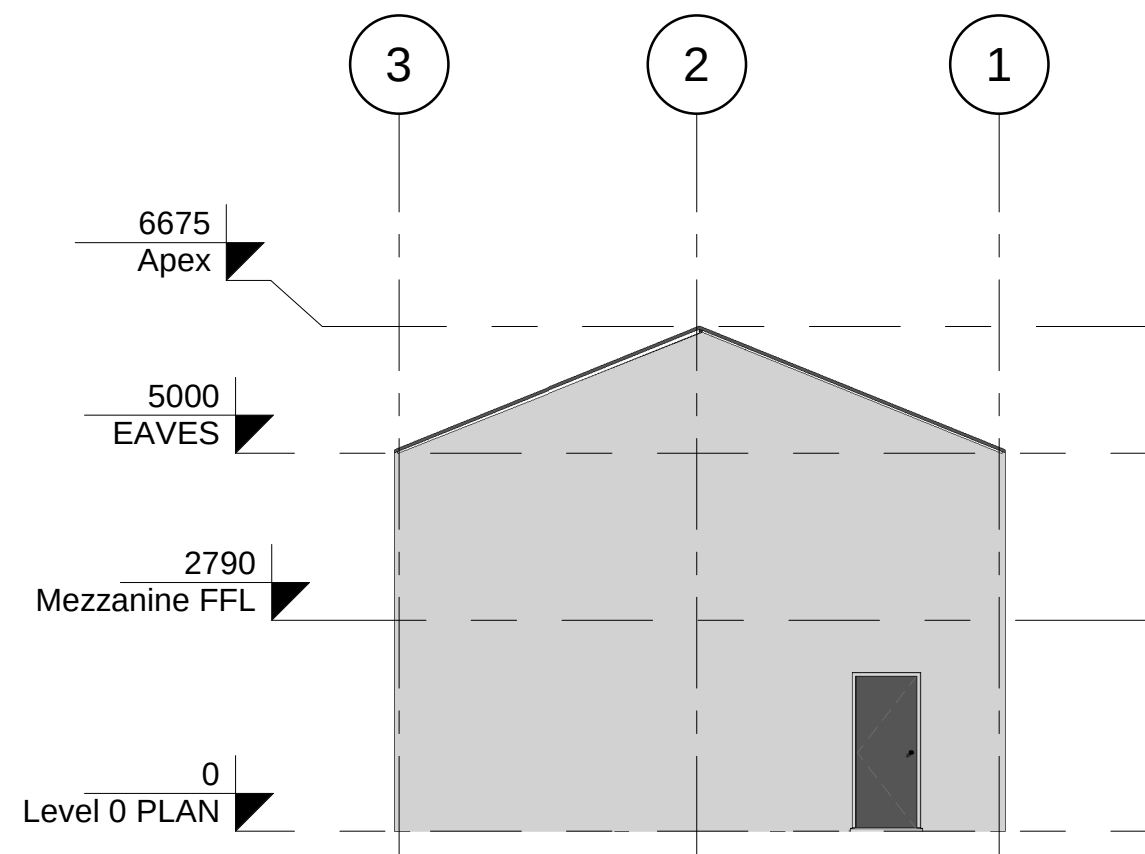


3 West
1 : 100

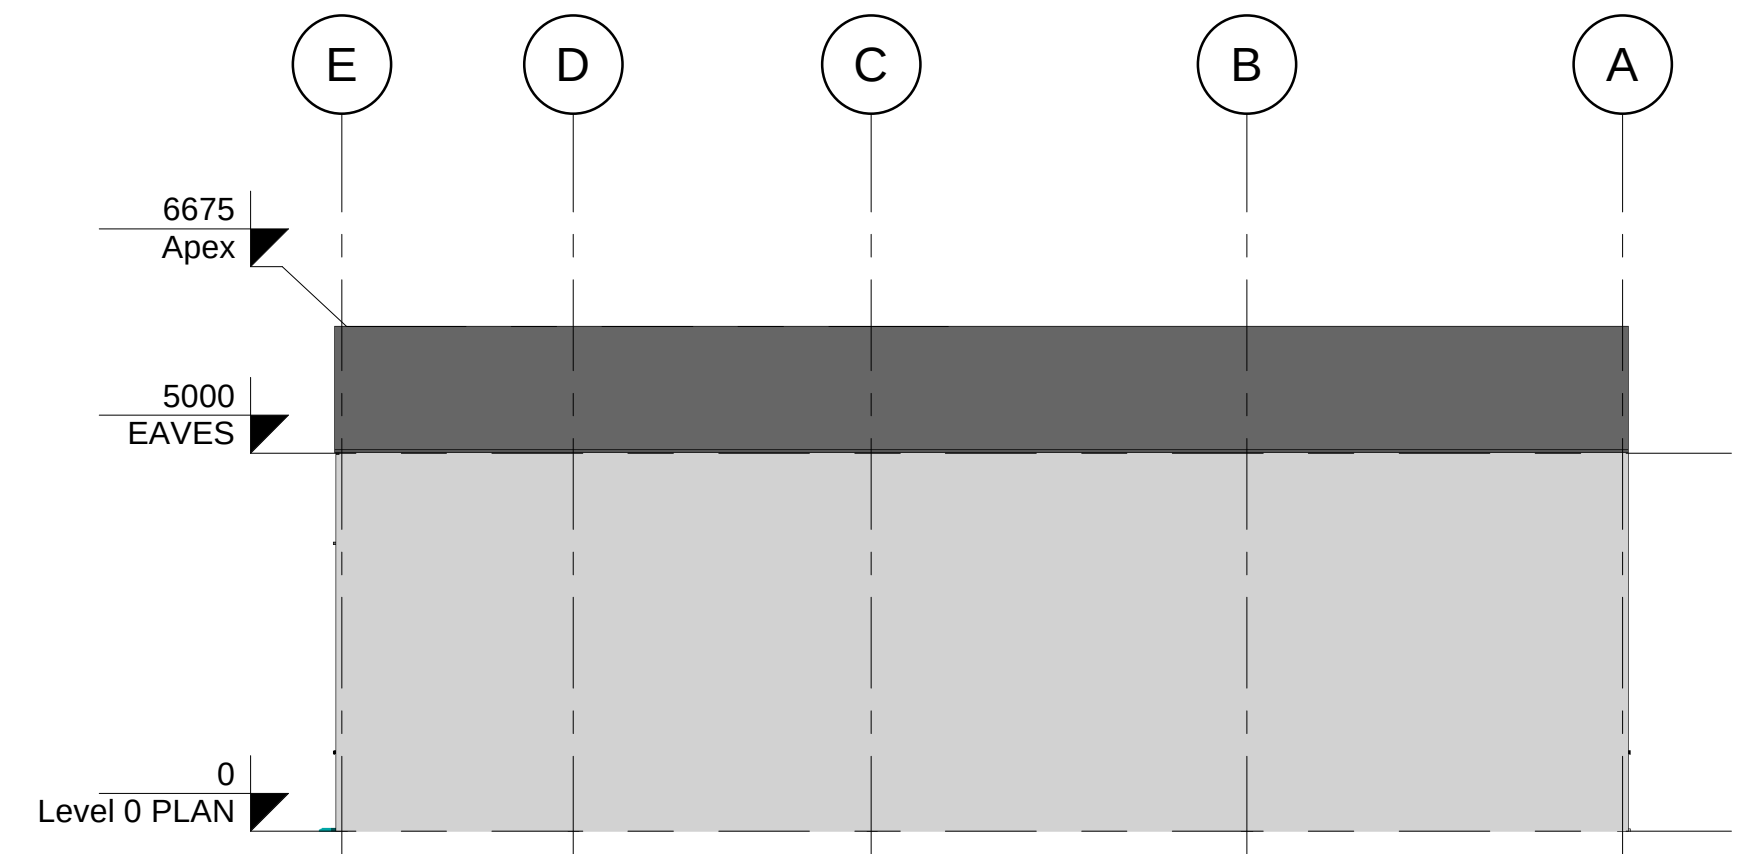


5 East
1 : 100



4 North
1 : 100

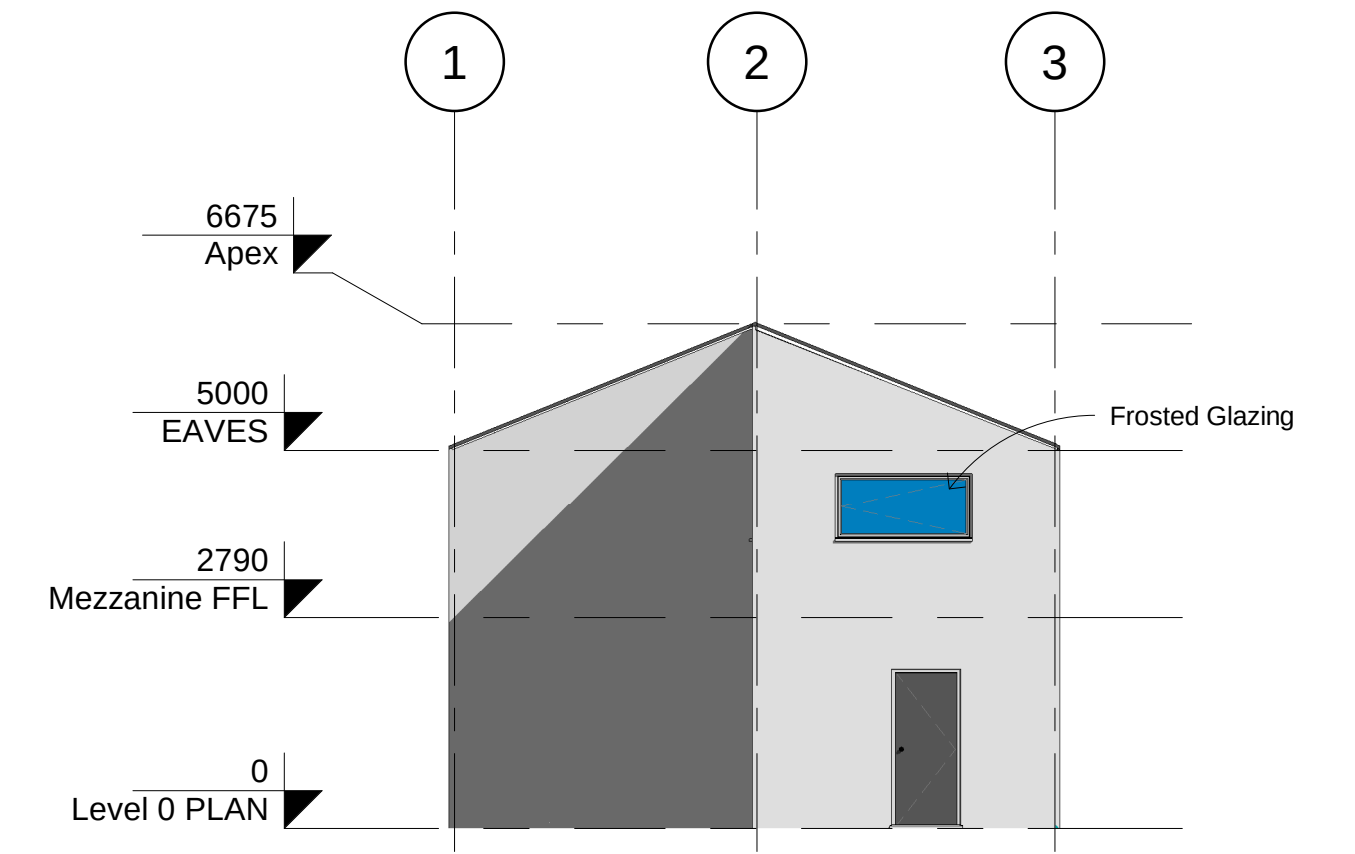

6 Section 1
1 : 100

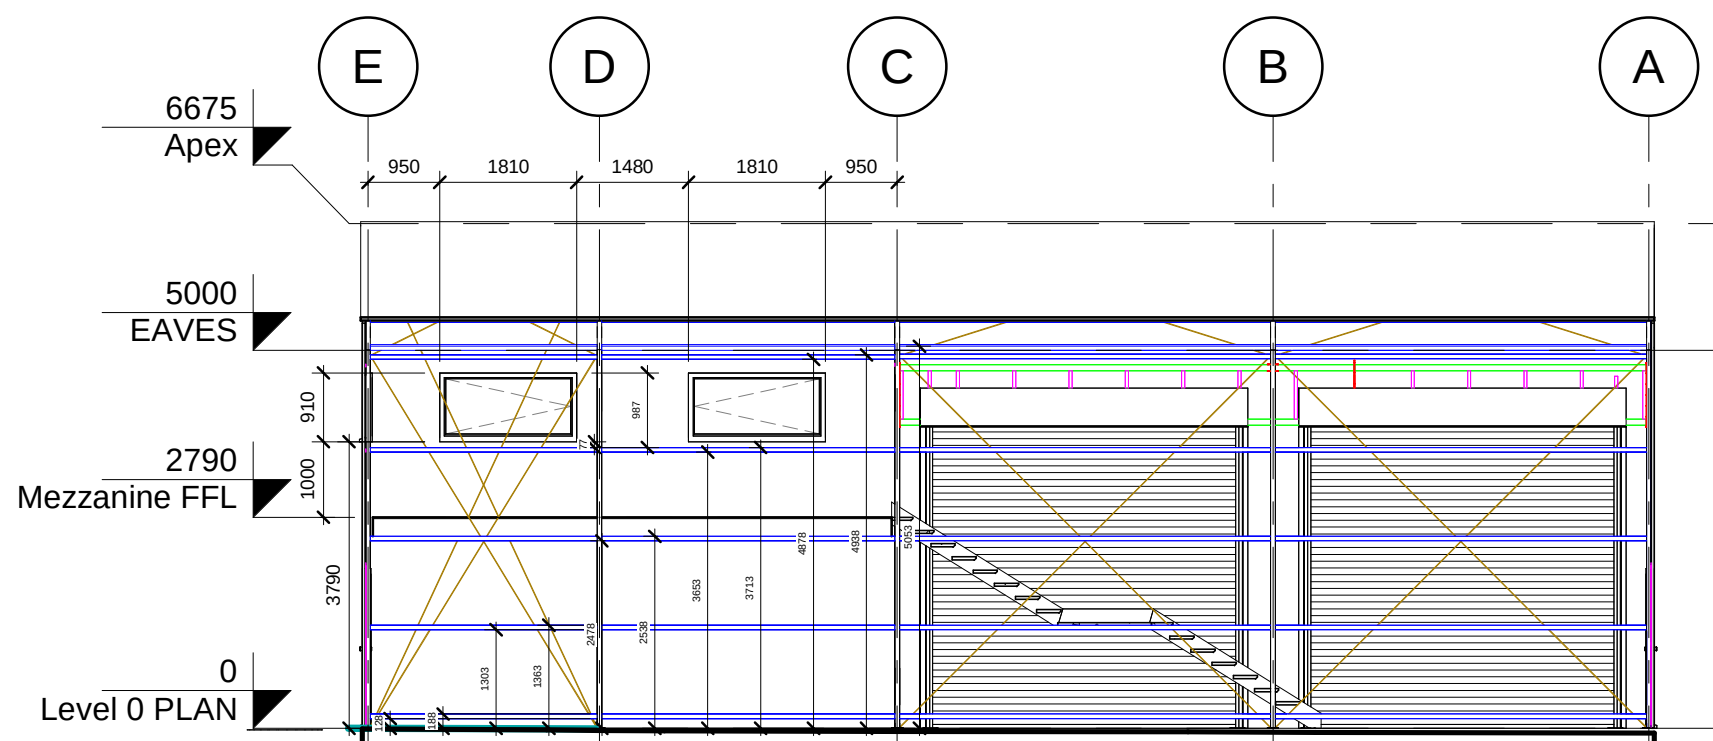

Rev	Description	Date
P01	First Issue - For information / comment	15/11/2023
A	Design For Approval	12/01/2024
B	Issued for planning	21/02/2024



Disclaimer:
No part of this drawing may be copied, reproduced, scanned or stored in any electronic database or made available to any third party whether in whole or part in any form or by any means without the express consent of Westgate.
All dimensions are in mm.
Please remove all burrs and sharp edges.
Do not scale if in doubt ask

Drawing Status:	CONSTRUCTION
Drawing No:	19712-WGT-V1-00-DR-Y-002
Drawing Title:	GENERAL ARRANGEMENT - PROPOSED PLAN & ELEVATIONS
Date:	15/11/2023
As indicated	

Project Info	Client: VCA Midlands Centre Site: Mira Dr, Nuneaton CV10 0UA
Approved/Checked	Name: Signature: Date: