



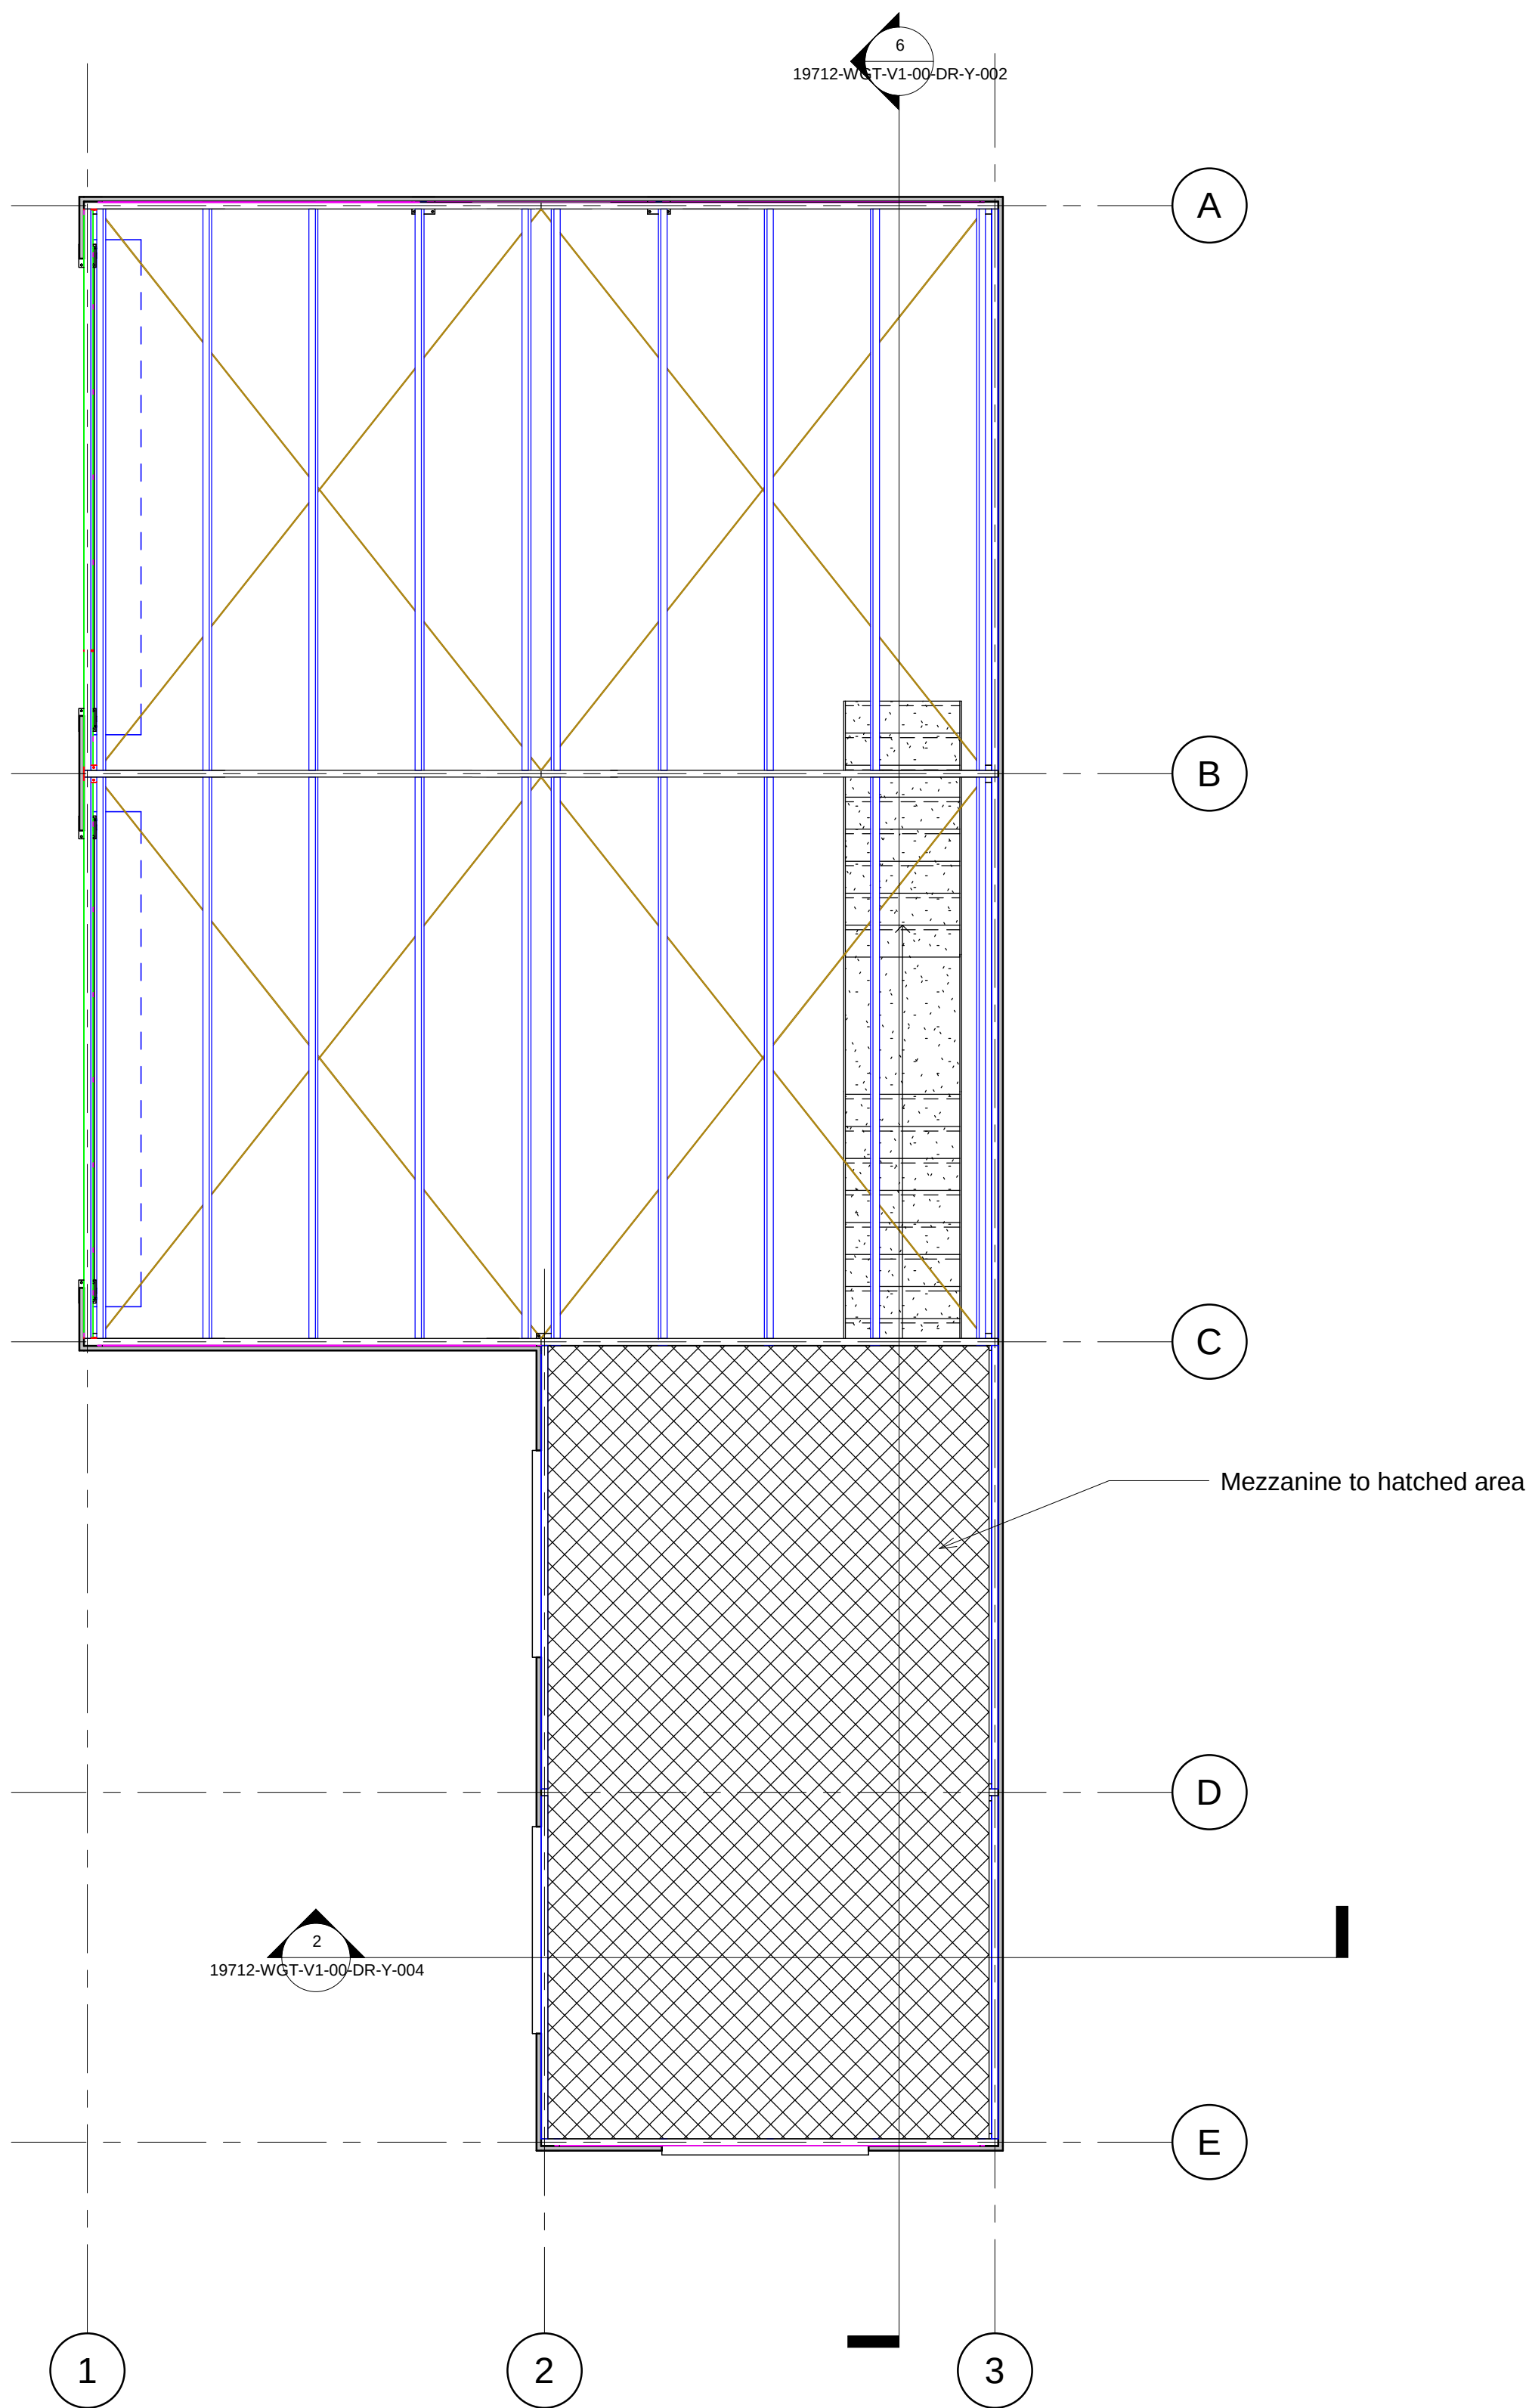

1 Mezzanine FFL
1 : 50

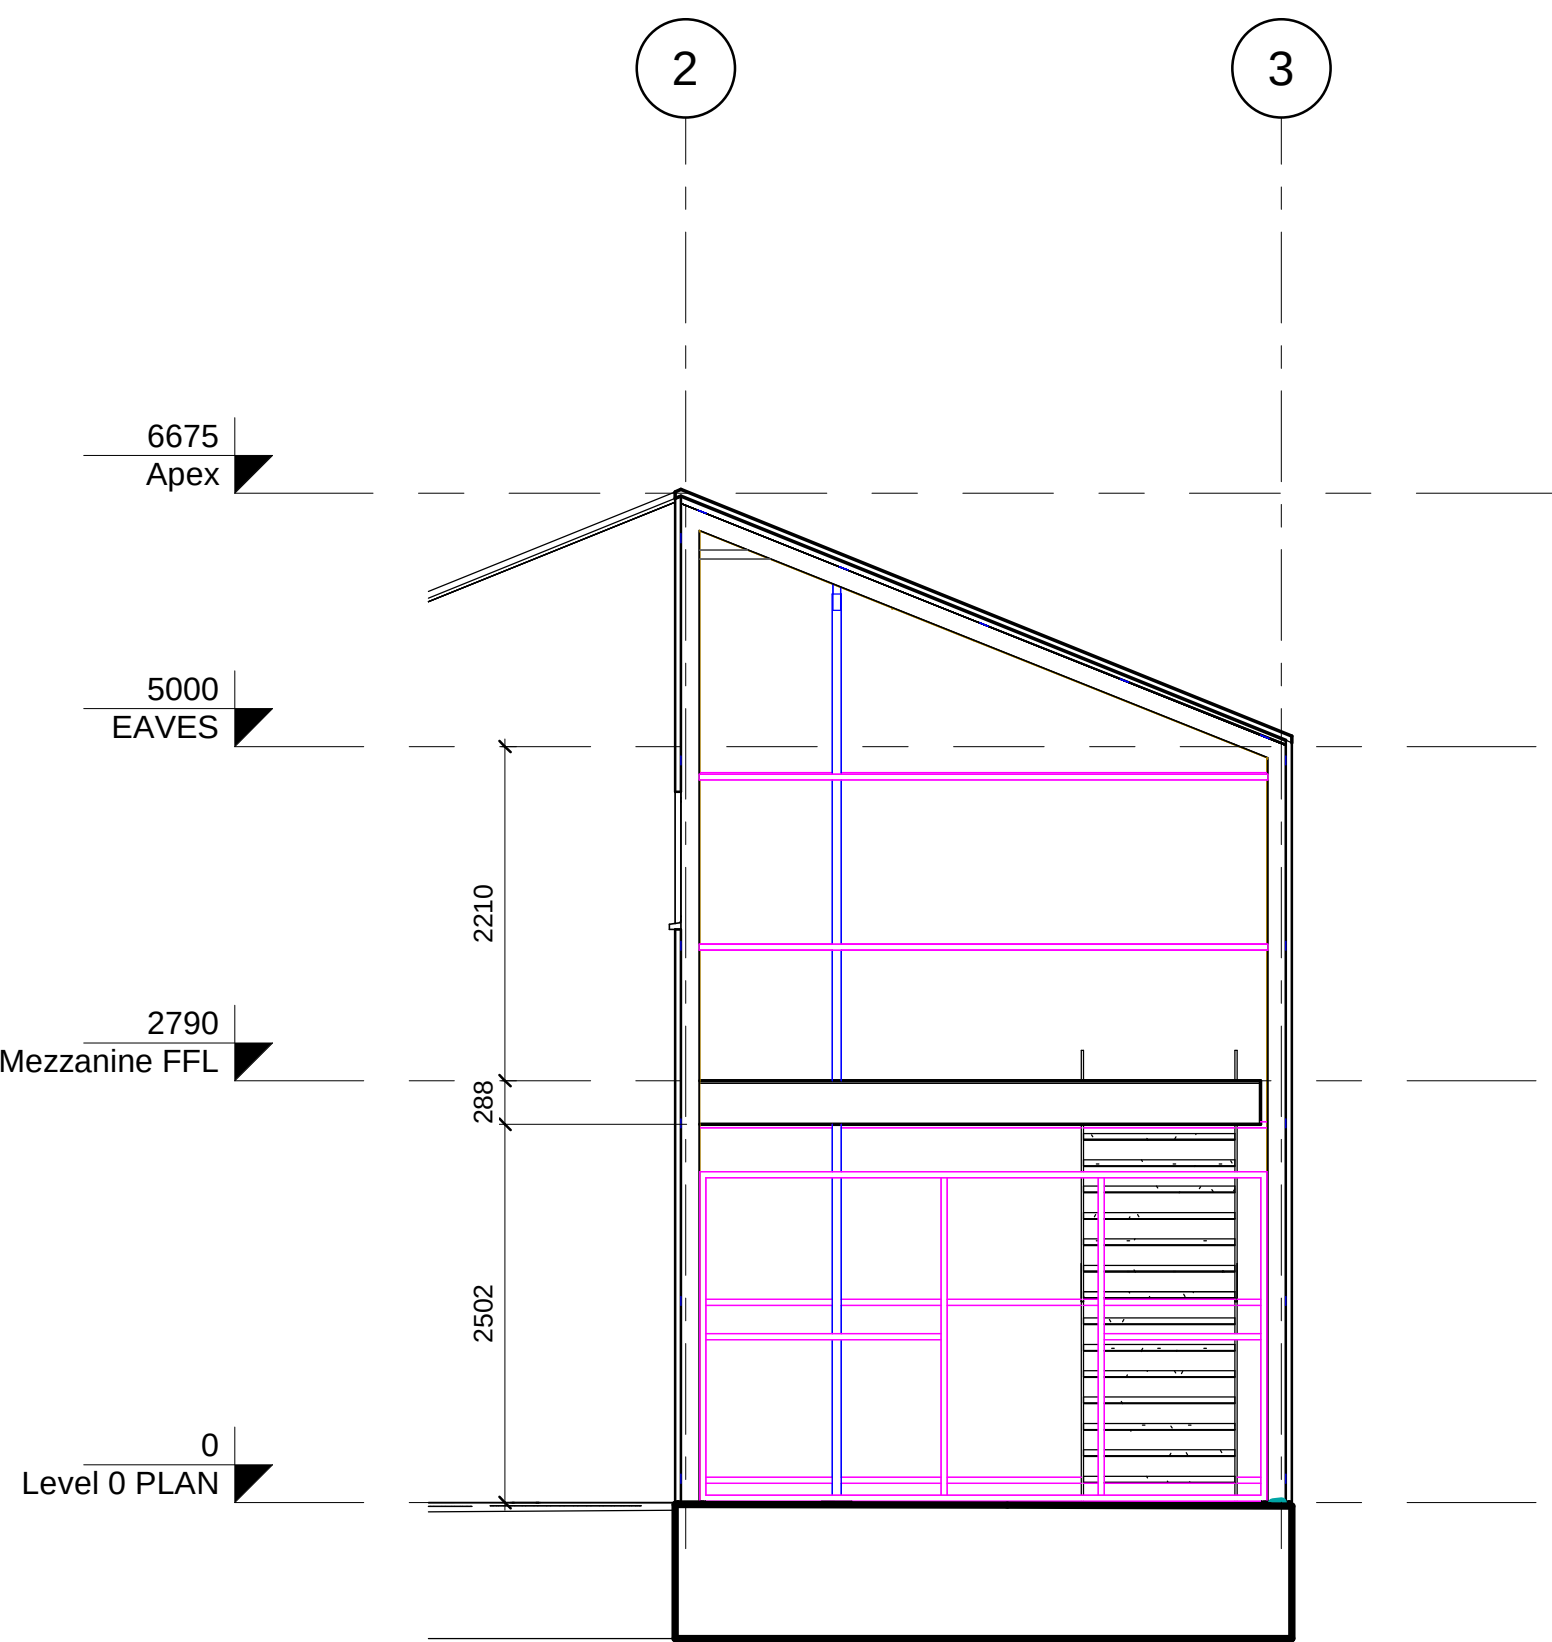

2 Section 2
1 : 50

Rev	Description	Date
A	Design For Approval	12/01/2024
B	Issued for planning	21/02/2024



Disclaimer:
No part of this drawing may be copied, reproduced, scanned or stored in any electronic database or made available to any third party whether in whole or part in any form or by any means without the express consent of Westgate.
All dimensions are in mm.
Please remove all burrs and sharp edges.
Do not scale if in doubt ask

Drawing Status: CONSTRUCTION
Drawing No: 19712-WGT-V1-00-DR-Y-004 Rev B
Drawing Title: Mezzanine Floor
Date: 01/15/24 1 : 50 @ A1

Project Info
Client: VCA Midlands Centre
Site: Mira Dr, Nuneaton CV10 0UA
Approved/Checked
Name: _____
Signature: _____
Date: _____