



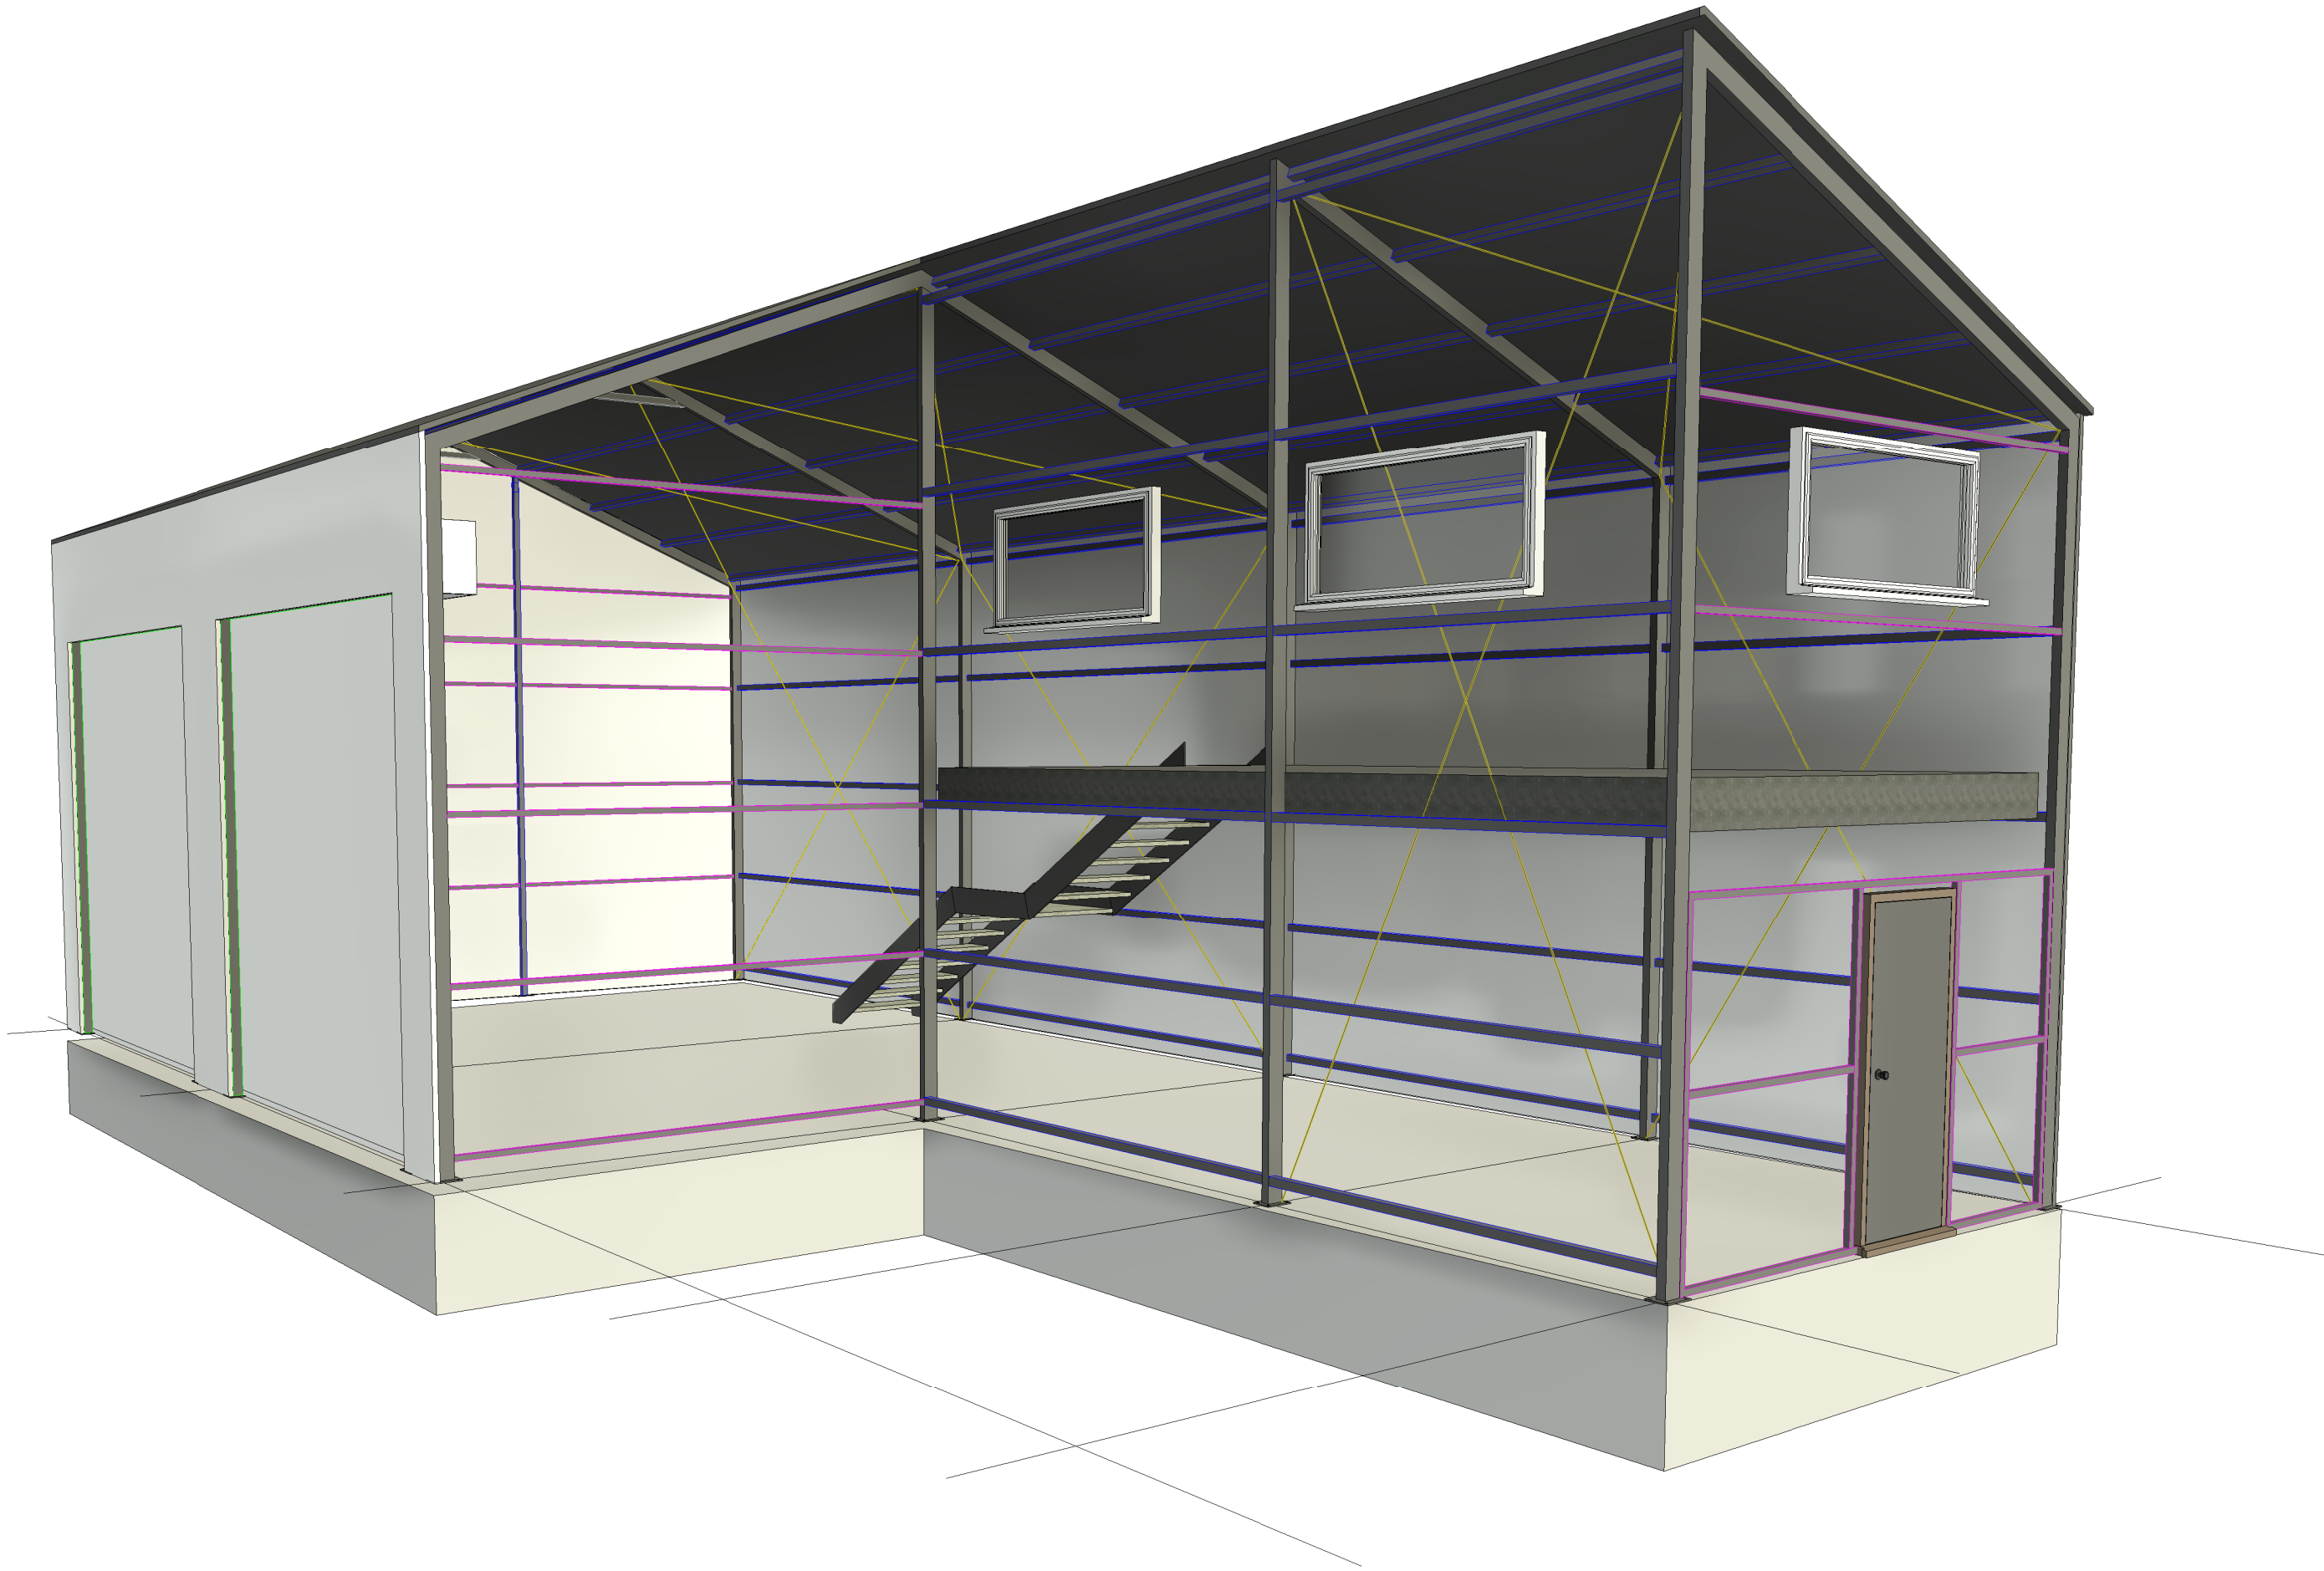

| Rev | Description         | Date       |
|-----|---------------------|------------|
| A   | Issued for planning | 21/02/2024 |
|     |                     |            |
|     |                     |            |
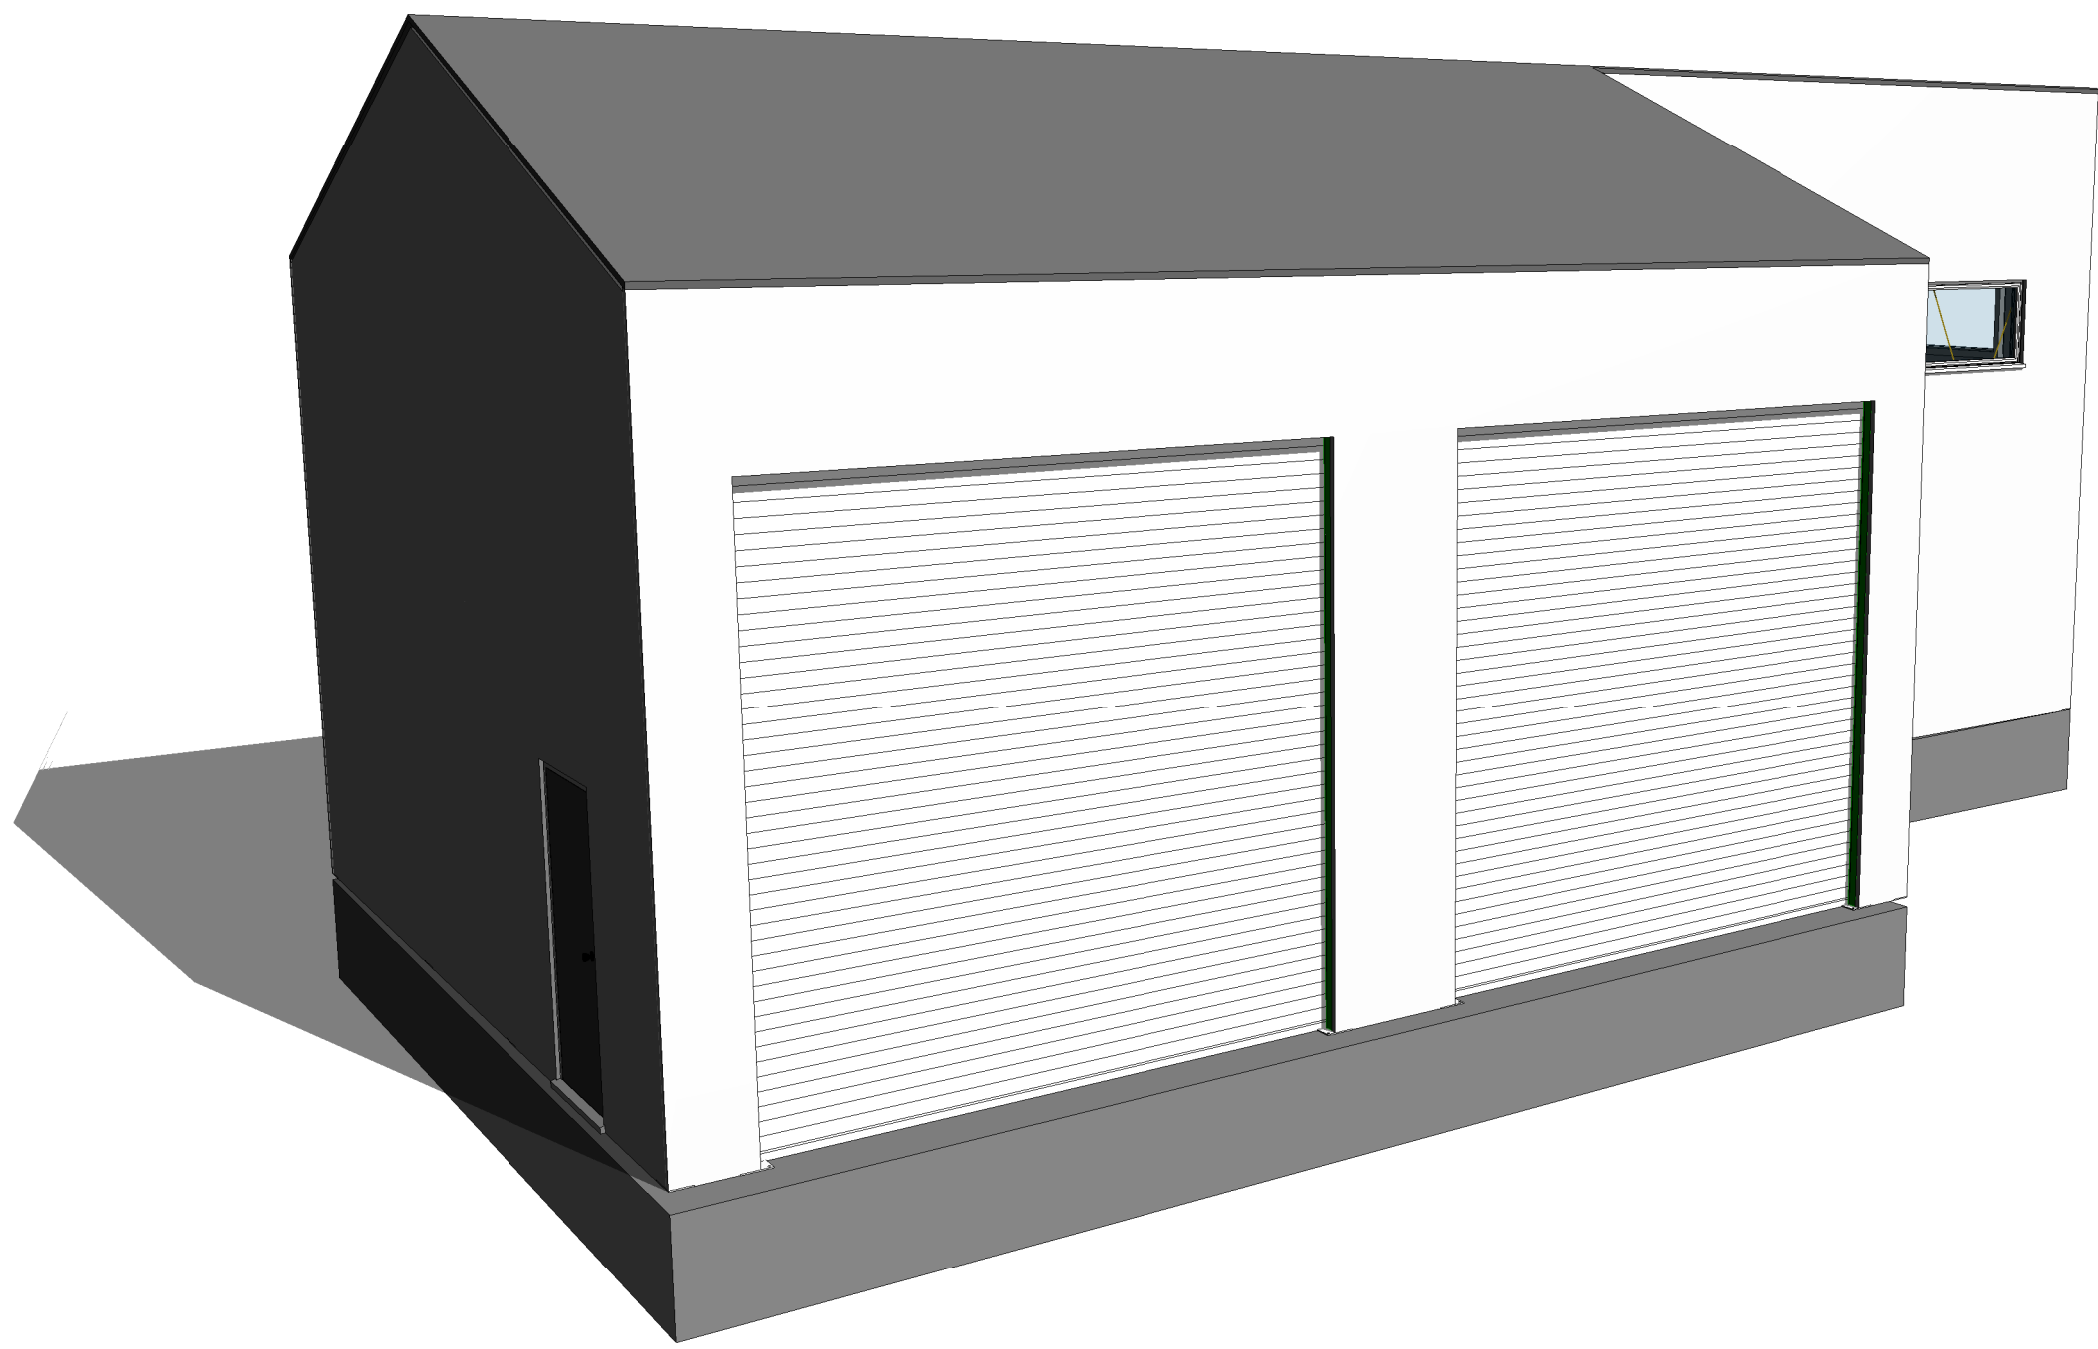

Westgate  
Westgate House  
Venusian Road  
Stafford, ST16 3EA  
Tel 01885 242 181  
installations@westgateuk.co.uk

**Disclaimer:**

No part of this drawing may be copied, reproduced, scanned or stored in any electronic database or made available to any third party whether in whole or part in any form or by any means without the express consent of Westgate.

Please ensure that any perceived errors or omissions are reported to the document author, prior to any commencement of procurement or manufacture.

All dimensions are in mm

Please remove all burrs and sharp edges.

**Do not scale if in doubt ask**

Drawing Status: CONSTRUCTION

Drawing No: 19712-WGT-V1-00-DR-Y-006

Rev A

Drawing Title: Perspective View

Details

Date: 02/22/24

@ A1

**Project Info**  
Client: VCA Midlands Centre  
Site: Mira Dr, Nuneaton  
CV10 0UA

**Approved/Checked**  
Name:  
Signature:  
Date: