THIS DRAWING IS COPYRIGHT
DIMENSIONS ARE NOT TO BE SCALED FROM THIS DRAWING
ELECTRONIC DATA IS NOT TO BE AMENDED/DELETED WITHOUT
AXONBECKETT PERMISSION

REV	DATE	INIT	DESCRIPTION
A	19-05-08	NJA	UPDATED FOLLOWING CLIENT MEETING
B	03-09-08	NJA	UPDATED FOLLOWING PLANNING COMMENTS

DISCLAIMLER NOTES:

DRAWING SUBJECT TO FOLLOWING CONDITIONS:

SITE LEVEL SURVEY
CONFIRMATION OF LEGAL BOUNDARY & EASEMENTS
GROUND INVESTIGATION BY OTHERS
STATUTORY AUTHORITY SERVICES INVESTIGATION
PLANNING AUTHORITY COMMENTS/APPROVAL
HIGHWAY AUTHORITY COMMENTS/APPROVAL
CONSERVATION OFFICER COMMENTS/APPROVAL
FLOOD RISK ASSESMENT
PARTY WALL ACT 1995

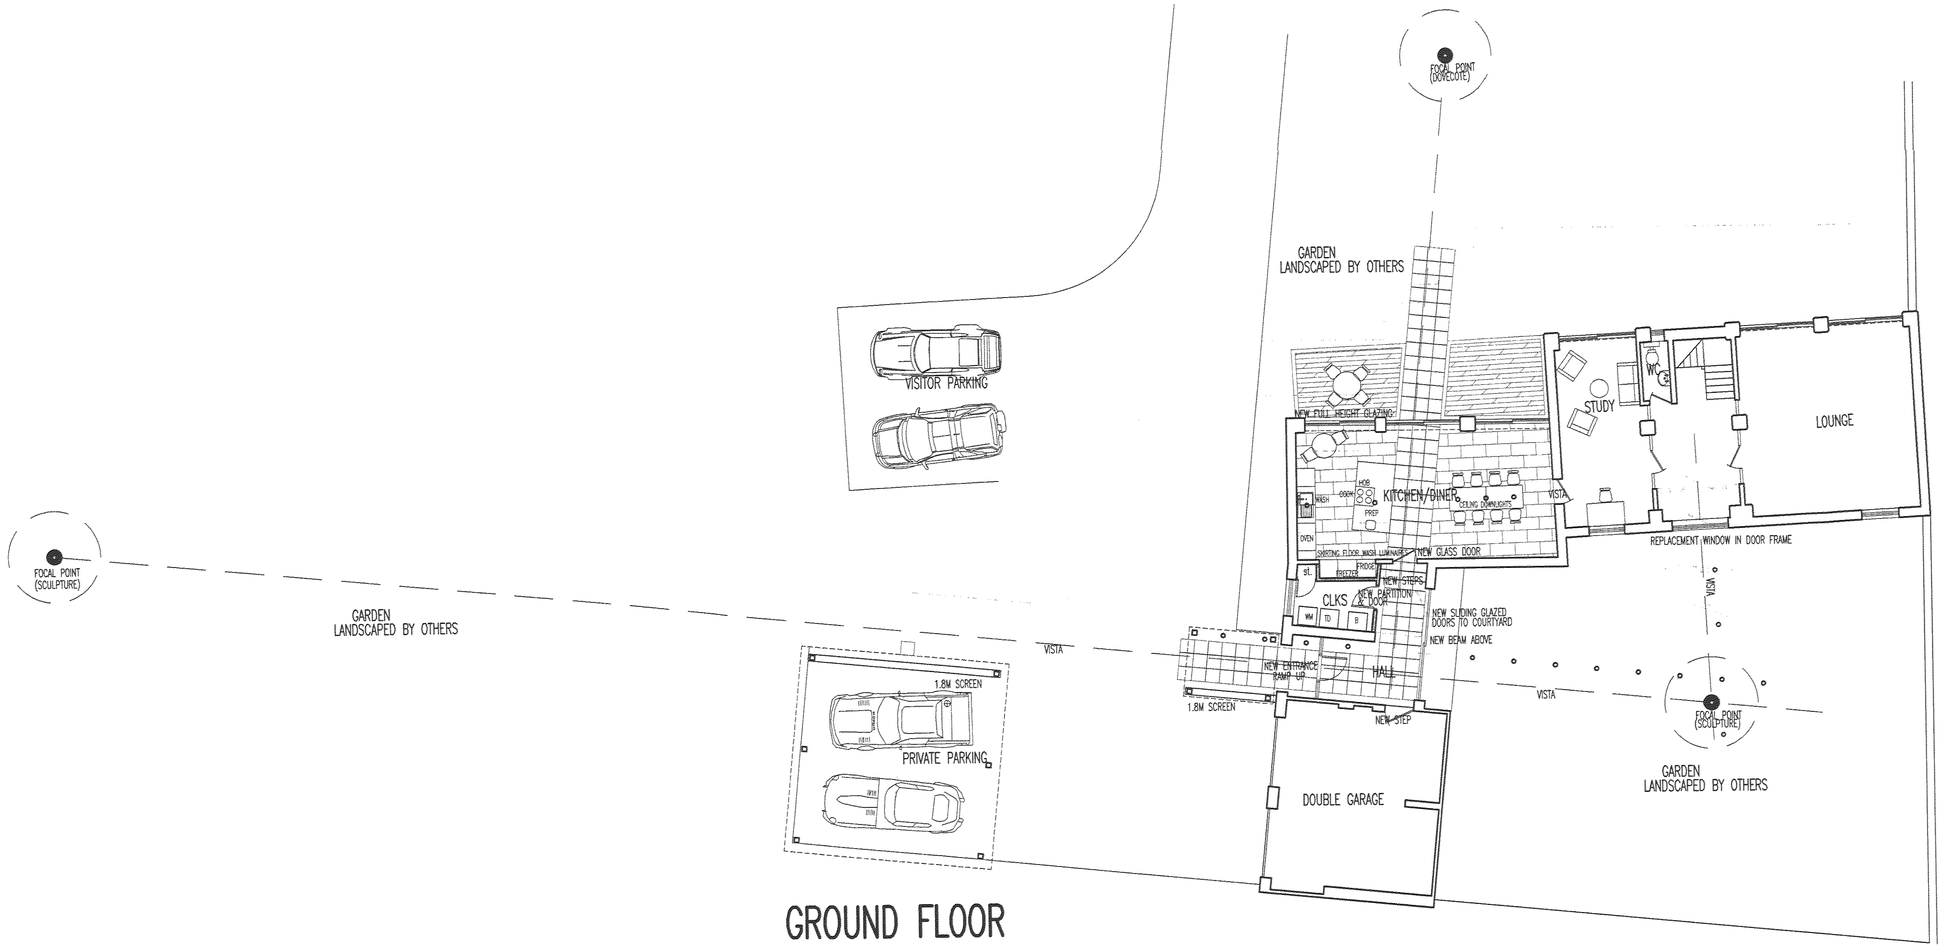

GROUND FLOOR

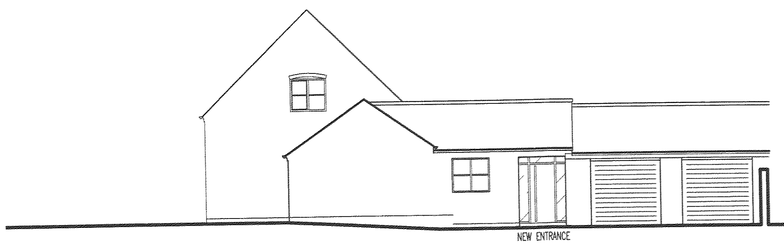

SOUTH ELEVATION

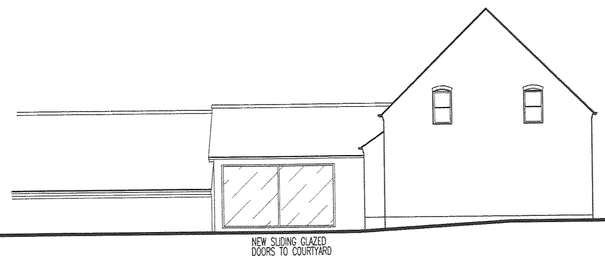

NORTH ELEVATION

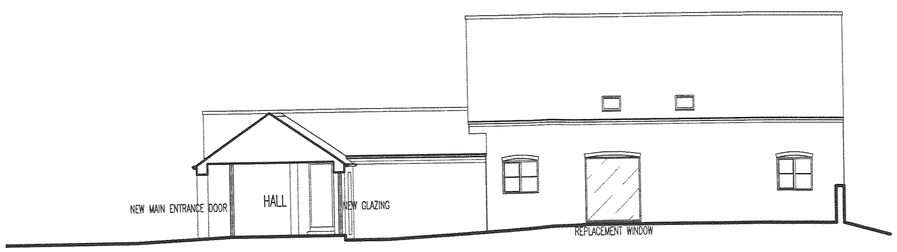

EAST ELEVATION/SECTION



WEST ELEVATION

AXONBECKE
ARCHITECTS
MASTERPLANNERS
23a Mount Rd, Hinckl
Leicestershire, LE10 1
T: 01455 633556
F: 01455 233773
E: mail@axon-beckett
W: www.axon-becket
RIBA
Chartered Practice

CLIENT
Mr M Culbert

PROJECT
Proposed Alterations to Existing Dwelling
Bloomfield Barn
Goatham Lane, Osbaston

STATUS	DATE
Sketch	12-11-07
DRAWN	CHECKED
nja	cwb

DRAWING
Proposed Plans & Elevations

DRAWING No.
070054-SK01