

FRONT ELEVATION

SIDE ELEVATION

REAR ELEVATION

SIDE ELEVATION

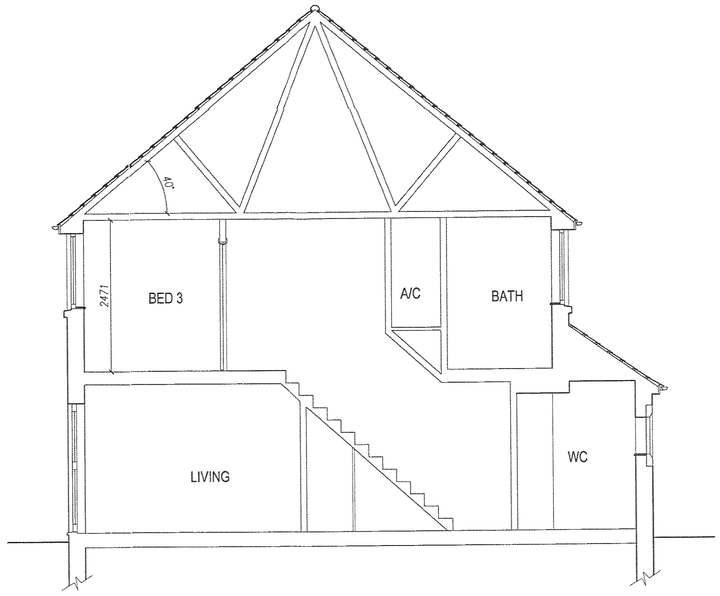

SECTION

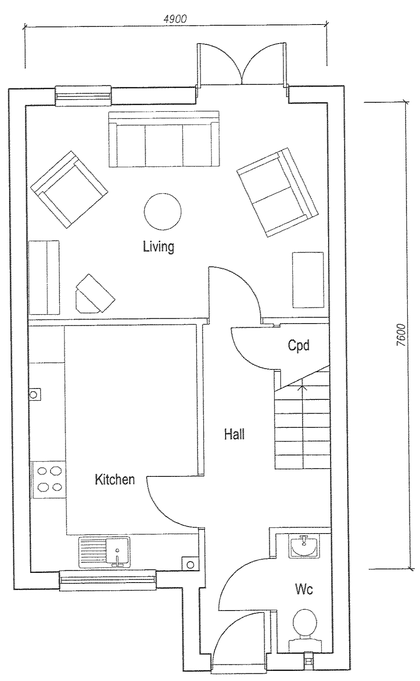

GROUND FLOOR

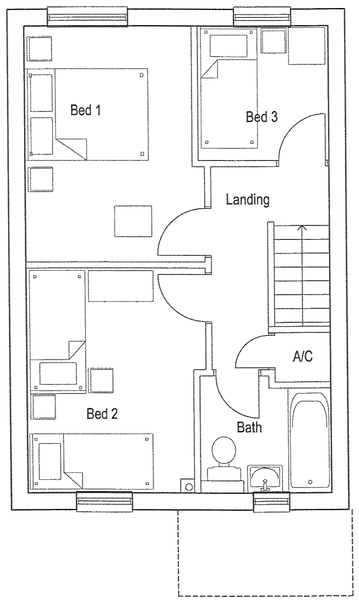

FIRST FLOOR

RECEIVED

Rev.	Date	Details	Drawn	Checked
P2A	17.03.08	Title block updated	JTB	
P1	24.03.05	Planning Issue	DS	DS

Issued for:

PLANNING

Project/Client:

OUTLANDS DRIVE

HINCKLEY

LEICESTER

Project No:
7104S B2

Dwg No: 03/1004
Rev: P2A

Scale: 1:100/1:50 @ A1

Drawing:

House Type

OD/77/A

North:

Drawn By: GJOM
Date: MAR 2005

Checked By: JTB
Date: MAR 08

SMC
CHARTER ARCHITECTS

INVESTOR IN PEOPLE Certificate No. FS 30081

2 St Stephen's Court St Stephen's Road Bournemouth BH2 6LA
T: 01202 554625 F: 01202 294007
E: bournemouth@smccharterarchitects.com
excellence in design and service www.smccharterarchitects.com

© SMC Group plc. Contractors must work only to figured dimensions which are to be checked on site.