

FRONT ELEVATION | SIDE ELEVATION | REAR ELEVATION | SIDE ELEVATION

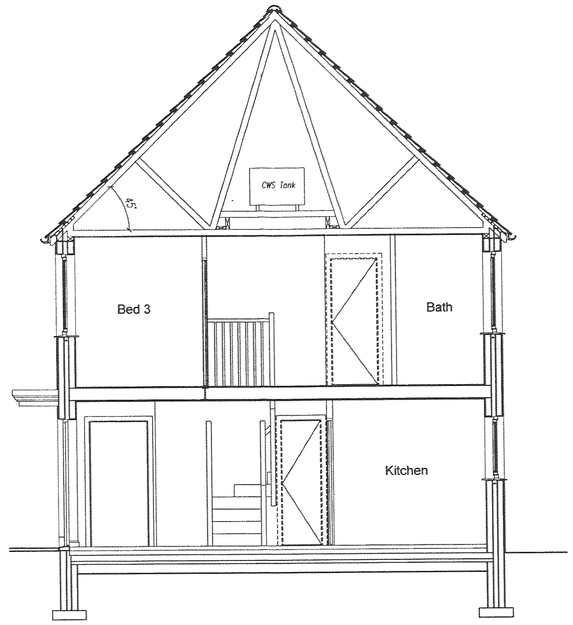

SECTION

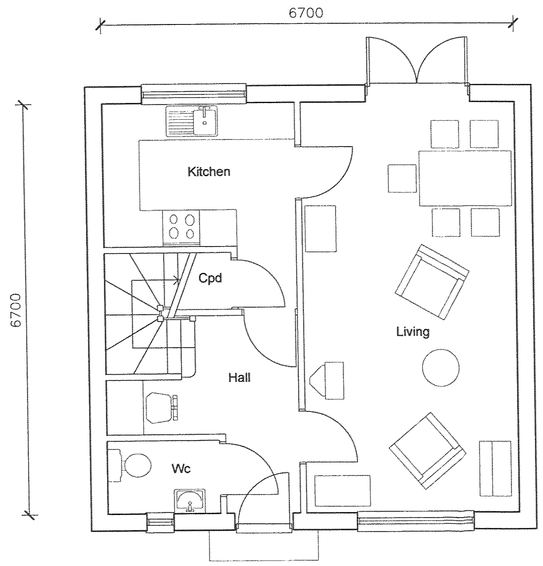

GROUND FLOOR LAYOUT

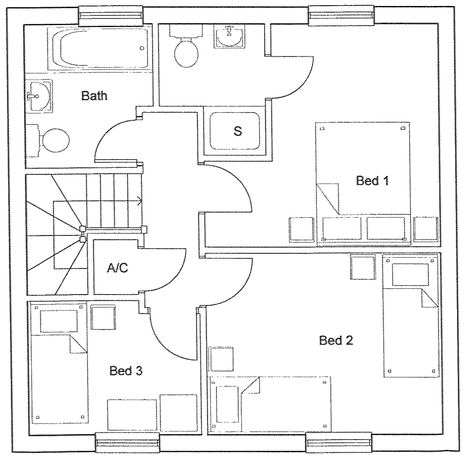

FIRST FLOOR LAYOUT

RECEIVED

Rev.	Date	Details	Drawn	Checked
A	17.03.08	Title block updated	JTB	

Issued for:

PLANNING

Project/Client: OUTLANDS DRIVE P2A HINCKLEY LEICESTER	Project No: 71049 B2
	Dwg No: 03/1029 Rev: A
	Scale: 1:100 1:50 @ A1
Drawing: House Type OD/90/A	North:
	Drawn By: DS Date: 26/05/05
	Checked By: JTB Date: Mar 08

SMC
CHARTER ARCHITECTS

INVESTOR IN PEOPLE Certificate No. FS 30051

2 St Stephen's Court St Stephen's Road Bournemouth BH2 6LA
T: 01202 554625 F: 01202 294007
E: bournemouth@smccharterarchitects.com
excellence in design and service | www.smccharterarchitects.com

© SMC Group plc. Contractors must work only to figured dimensions which are to be checked on site.