

FRONT AND SIDE ELEVATION

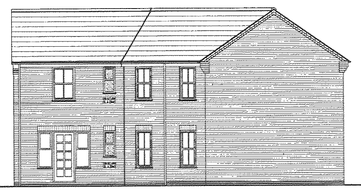

REAR & SIDE ELEVATION

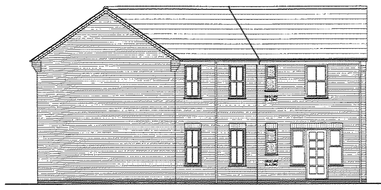

REAR & SIDE ELEVATION



FRONT & SIDE ELEVATION

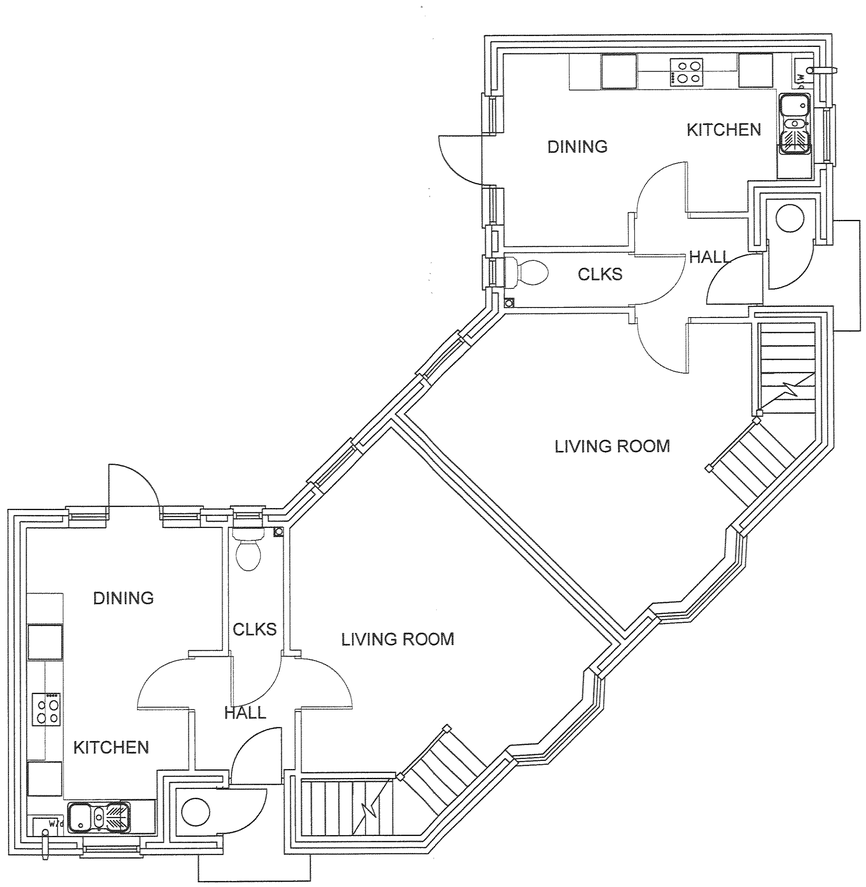

GROUND FLOOR PLAN

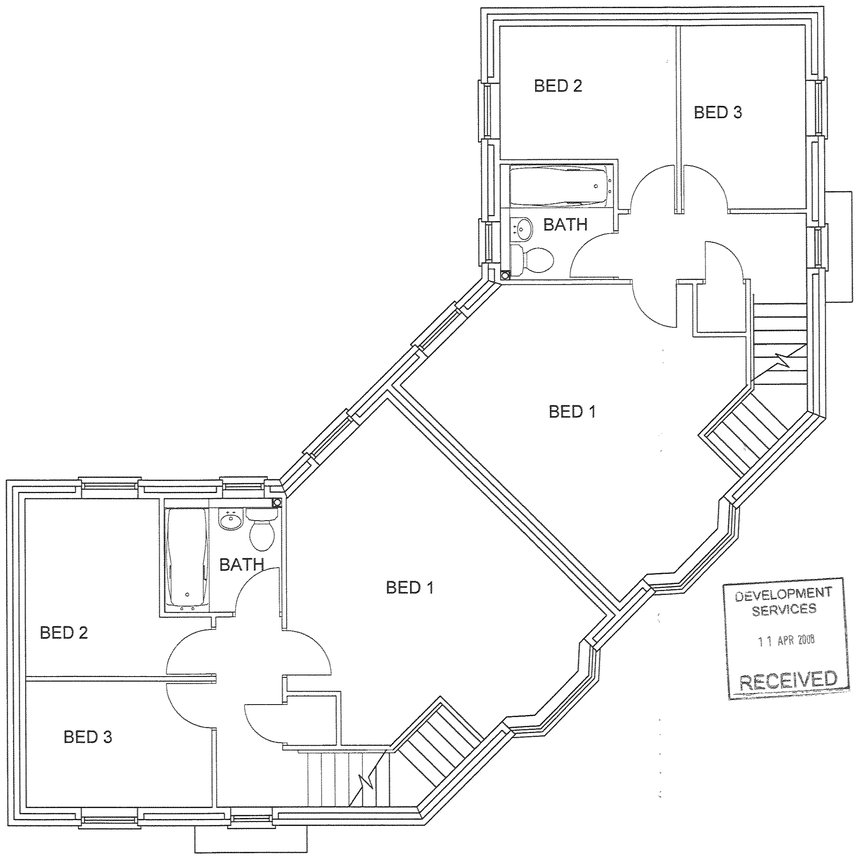

FIRST FLOOR PLAN

Rev.	Date	Details	Drawn	Checked
B	08.04.08	Drawing titles amended	JTB	
A	31/03/08	Chimney removed	JTB	MR

Issued for:

PLANNING

Project/Client: OUTLANDS DRIVE HINCKLEY LEICESTER	Project No: 71049 B2
	Dwg No: 03/1033 Rev: B
	Scale: 1:100/1:50 @ A1
Drawing: House Type 3T8A	North:
	Drawn By: DS Date: Mar '08
	Checked By: JTB Date: MAR '08

SMC CHARTER ARCHITECTS

INVESTOR IN PEOPLE Certificate No. FS 30051

2 St Stephen's Court St Stephen's Road Bournemouth BH2 6LA
T: 01202 554625 F: 01202 294007
E: bournemouth@smccharterarchitects.com
excellence in design and service www.smccharterarchitects.com

© SMC Group plc. Contractors must work only to figured dimensions which are to be checked on site.