

Front Elevation

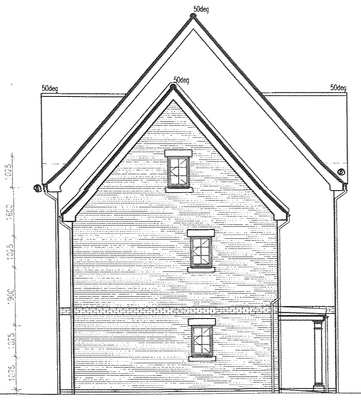

Side Elevation



Rear Elevation

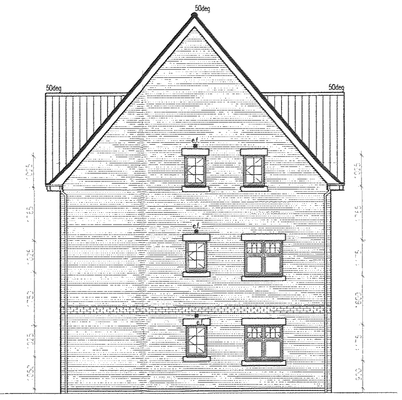

Side Elevation

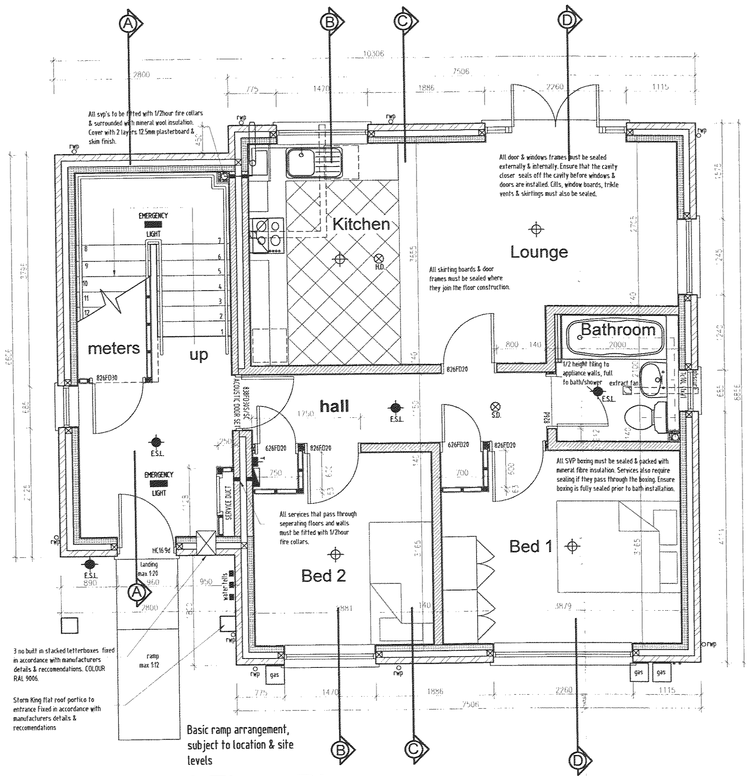

Ground Floor Plan

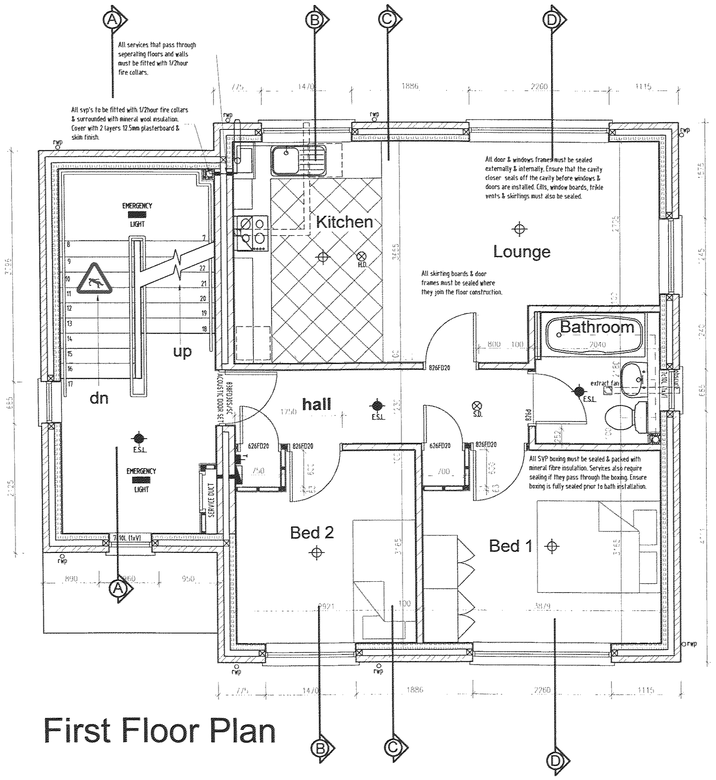

First Floor Plan

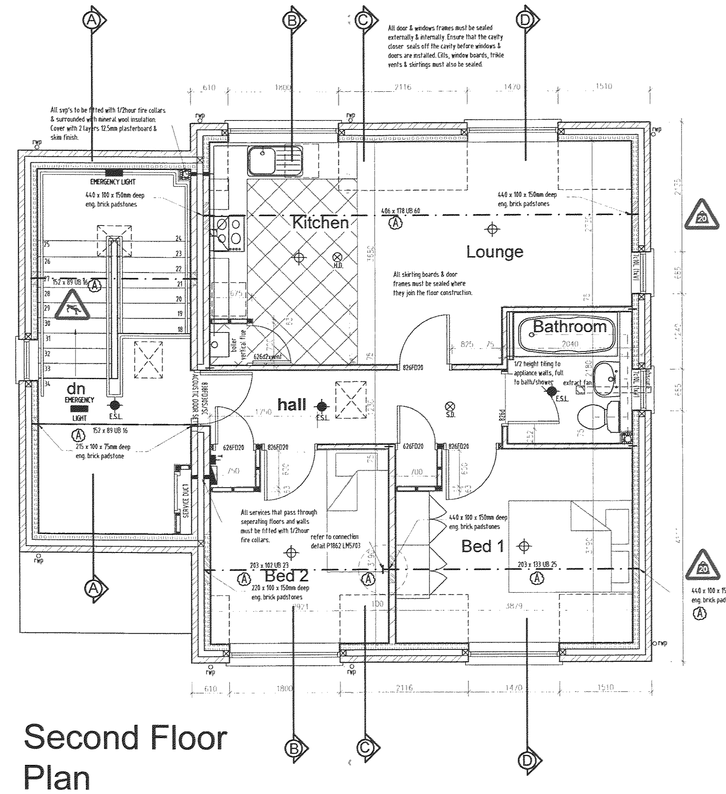

Second Floor Plan

Block Type Key

- 3.5 N/mm2 "INTERLYTE" solid blockwork.
- 7.0 N/mm2 "INTERLYTE" solid blockwork.
- 3.5 N/mm2 "INTERLYTE ULTRA" solid blockwork.
- 7.0 N/mm2 "INTERLYTE ULTRA" solid blockwork.
- 3.5 N/mm2 "OPTILYTE" solid blockwork.
- 7.0 N/mm2 "OPTILYTE" solid blockwork.

HEALTH & SAFETY AWARENESS POINTS:	
!	UNUSUAL HAZARD. SEE SPECIFIC RISK ASSESSMENTS.
	HAZARDS OF MATERIALS COLLAPSING. SEE RISK ASSESSMENT ON EXCAVATIONS.
	HAZARDS OF HAZARDOUS MATERIALS. SEE RISK ASSESSMENT AND COSHH SHEETS.
	HAZARDS OF FALLING. SEE RISK ASSESSMENTS ON WORKING AT HEIGHT.
20	MANUAL HANDLING HAZARDS. SEE RISK ASSESSMENT ON MANUAL HANDLING.

NOTES:

Do not scale from this drawing. Only use dimens shown, except for plannir application purposes.

All dimensions shall be checked on site prior to commencement, and any discrepancies should be reported to the Architects

This drawing is the copyr of Jelson Ltd

REVISION	DESCRIPTION	DRAWN	CHECKED
B	SPLAYED EAVES DETAIL ADDED TO THE DRAWING	AF	-
A	STEEL BEAM SIZES & PADSTONE INFO ADDED TO THE DRAWING	AF	-

LM5

DATE 11/2007
DRAWING TITLE OD/072
JOB TITLE Outlands Drive Hinckley
SCALE 1:50/1:100
DRAWN AF

TEL. 0116 266 1541
FAX. 0116 2664589
JELSON LIMITED
370 LOUGHBOROUGH ROAD LEICESTER