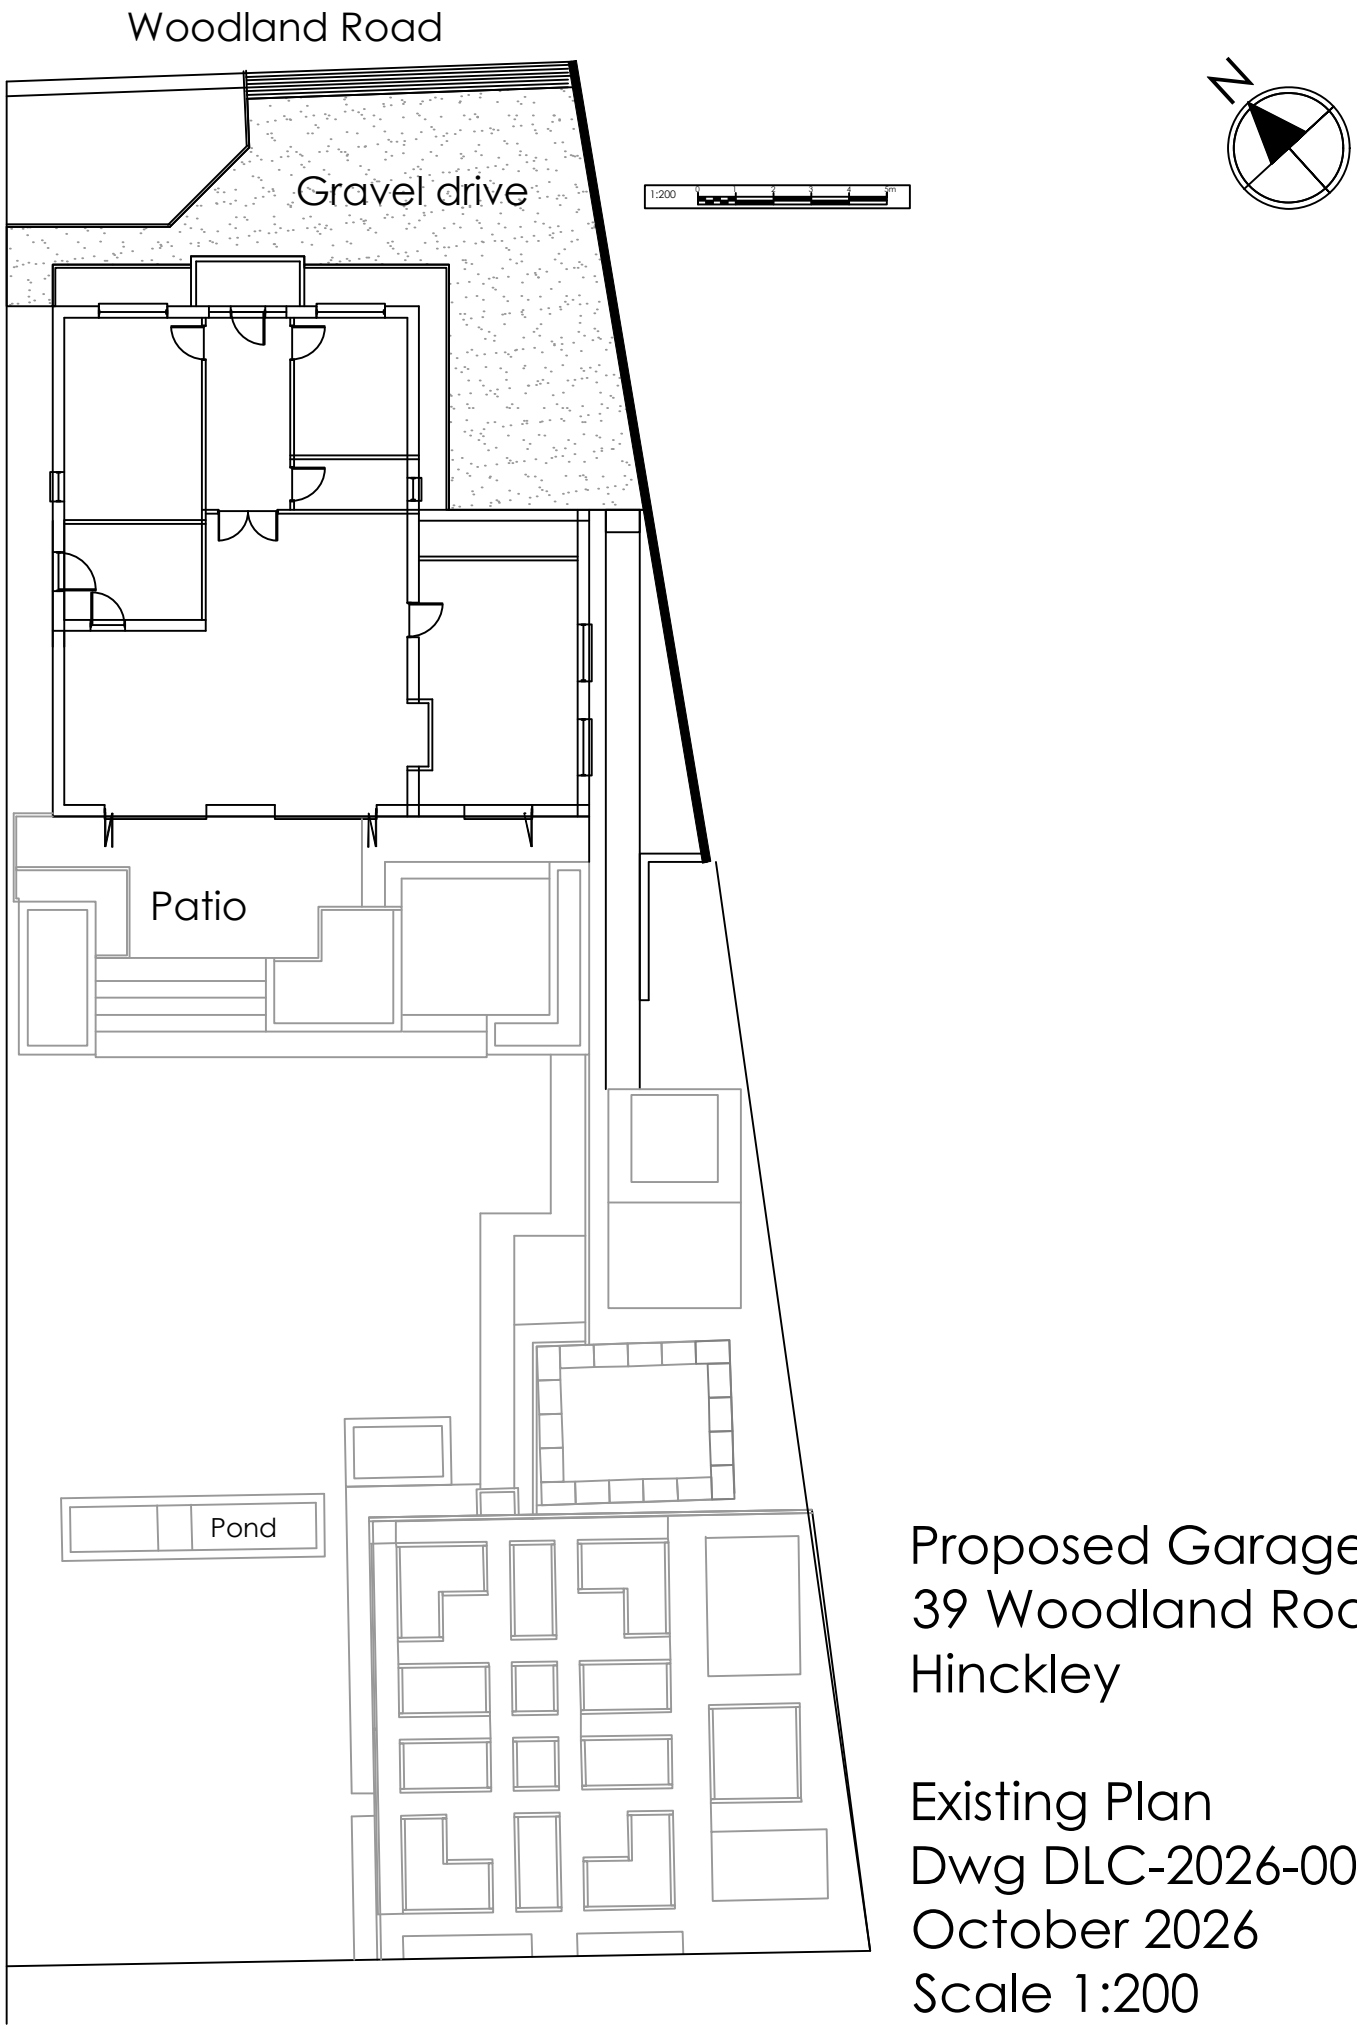

Proposed Garage at
39 Woodland Road
Hinckley

Existing Plan
Dwg DLC-2026-004
October 2026
Scale 1:200