Woodland Road

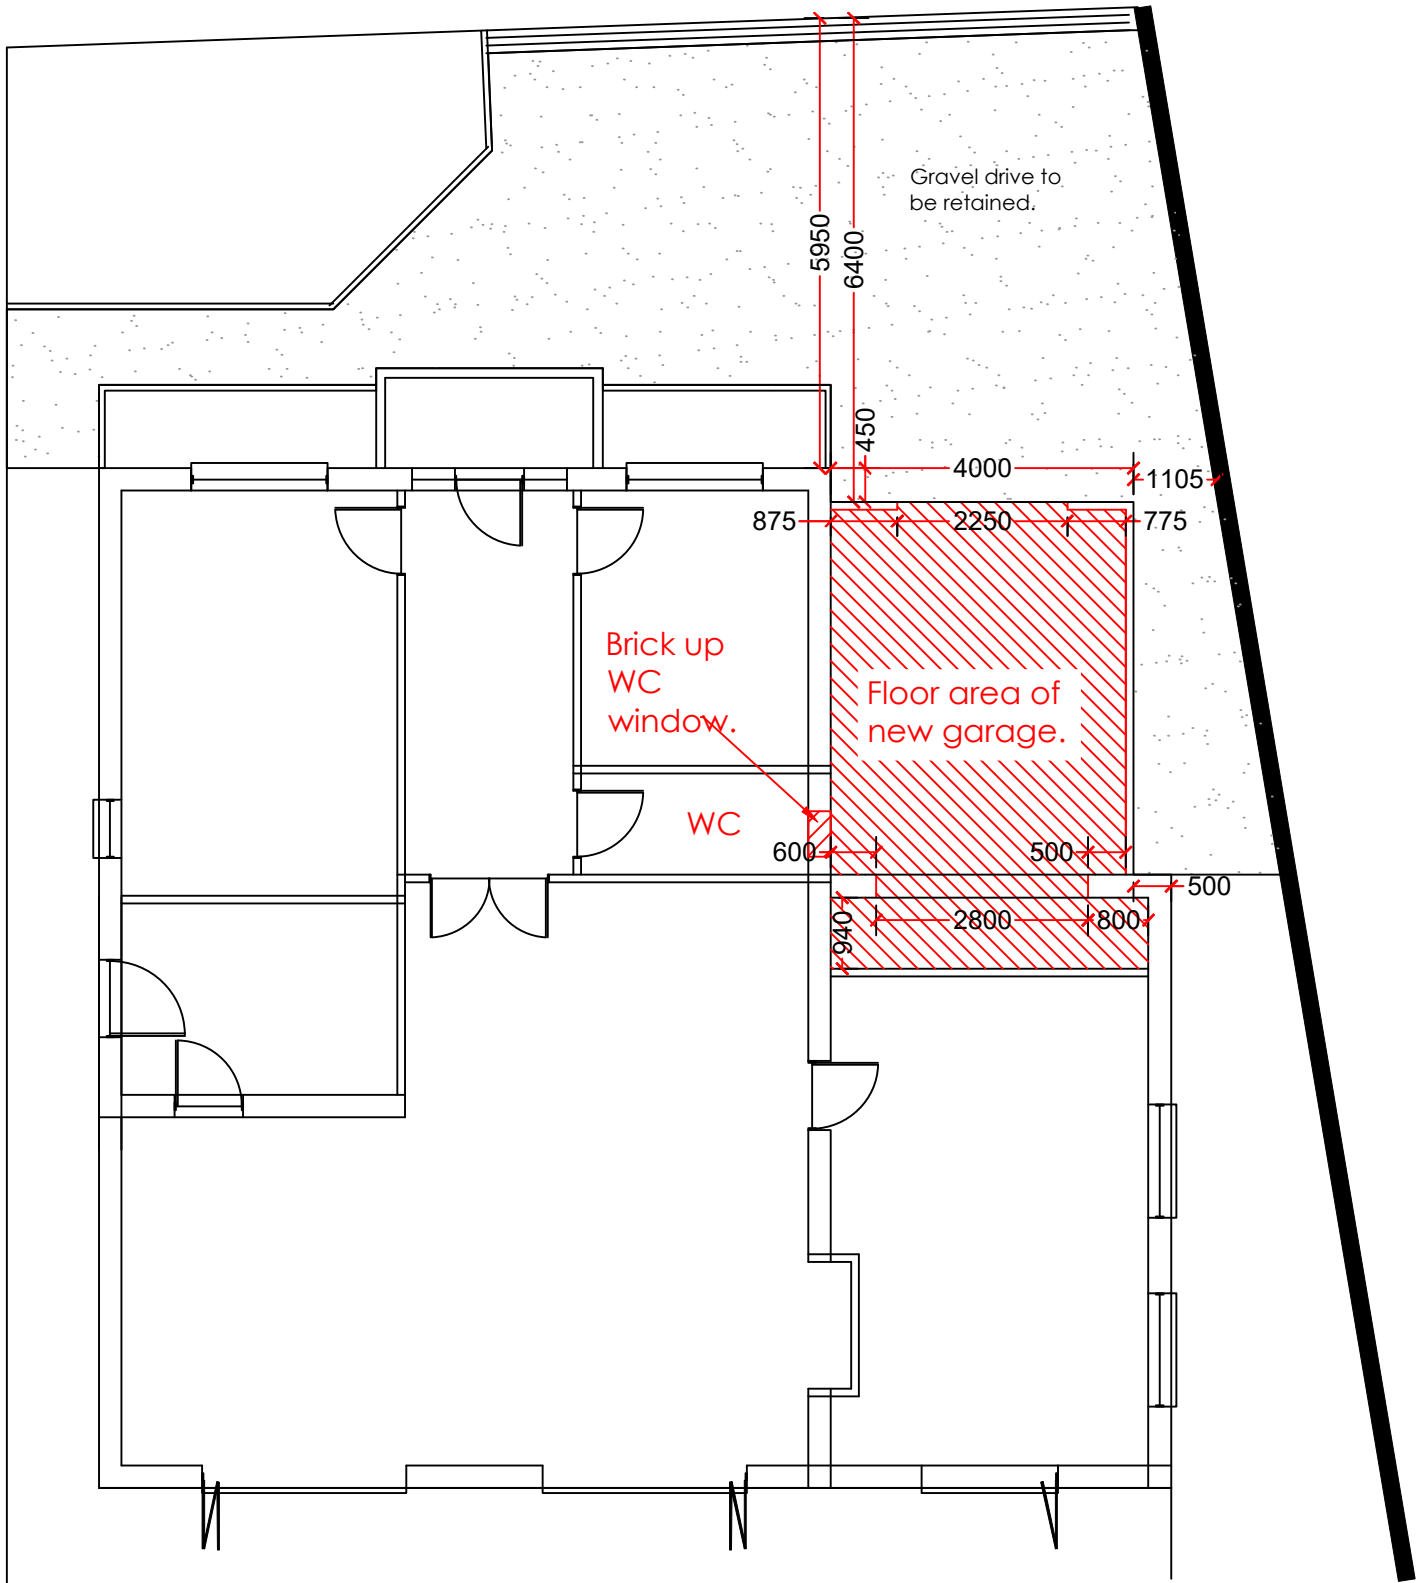

Proposed Garage at
39 Woodland Road
Hinckley

Proposed Plan
Dwg DLC-2026-005
October 2026
Scale 1:100