




EASTERN ELEVATION

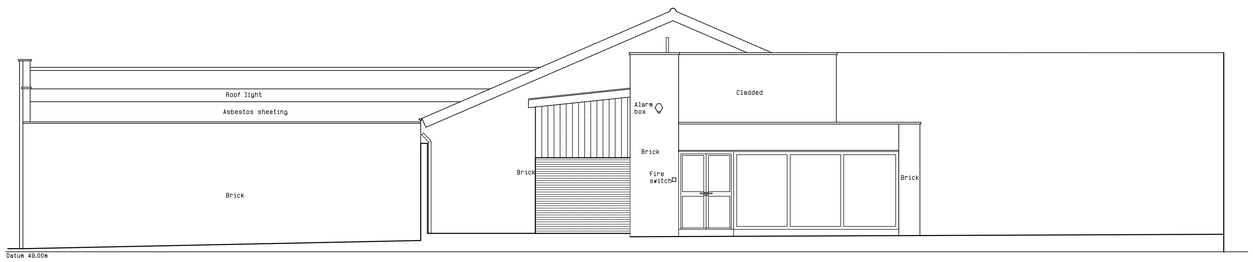

SOUTHERN ELEVATION

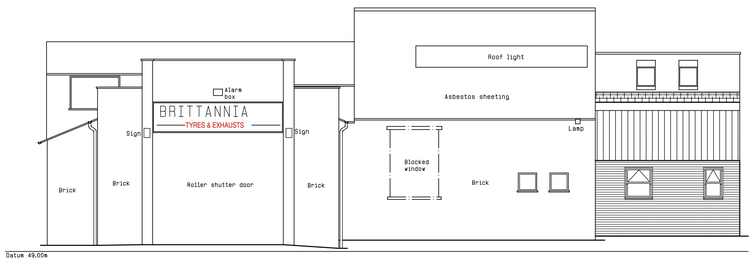

WESTERN ELEVATION

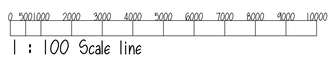

1 : 100 Scale line

Existing Elevations After Fire
Britannia Tyres
Derby Road, Hinckley
For Britannia Tyres Ltd

Drawn by : RST	Drawing No. : 3621-03	Scale : 1 : 100	N
Checked by :			

revision	date

R. John Craddock Associates.
Chartered Architects : Planning Supervisors
Dugdale House
25/27 Dugdale Street
Nuneaton CV11 5GJ
Tel: 024 7638 6769
Fax: 024 7664 1865