
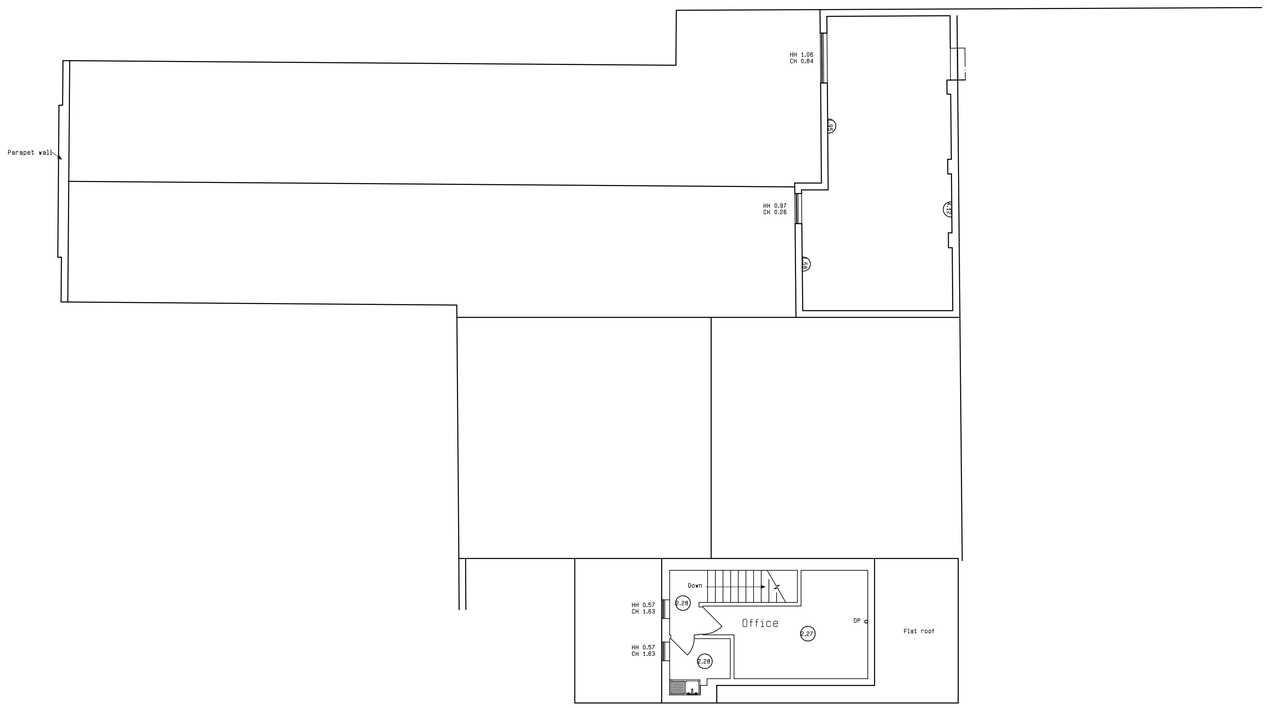


1 : 100 FIRST FLOOR PLAN

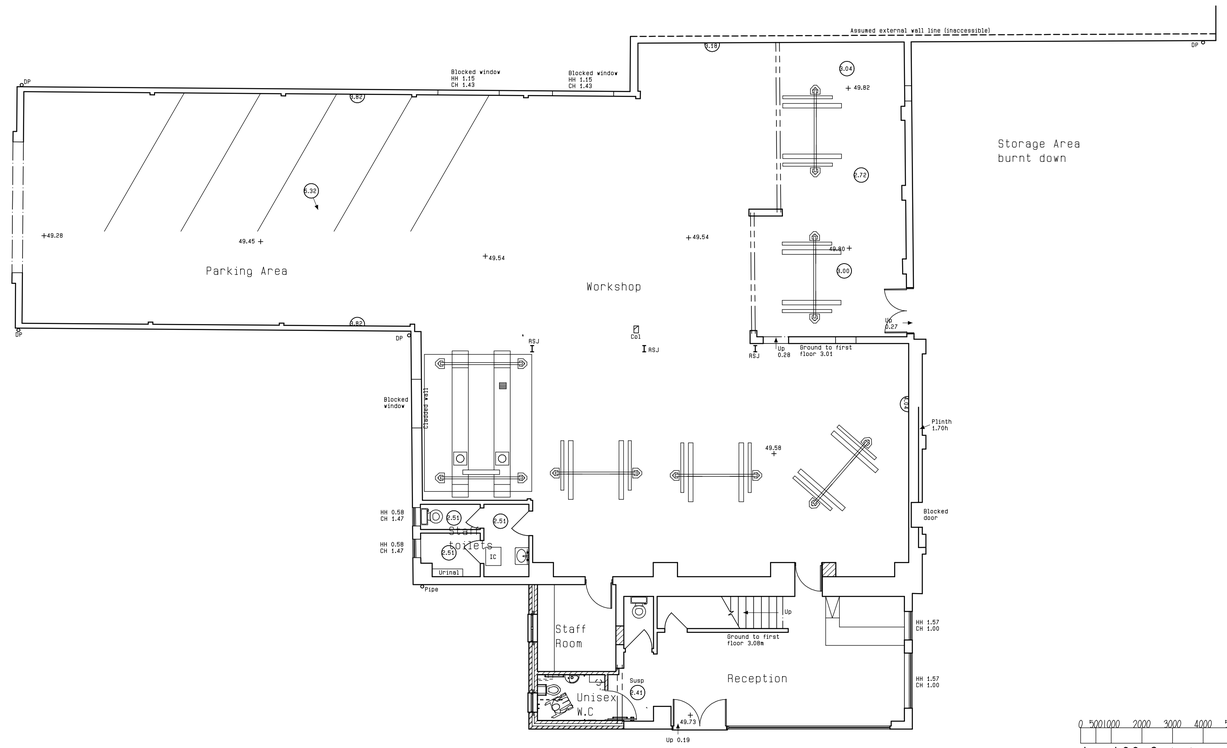

1 : 100 GROUND FLOOR PLAN

0 5001000 2000 3000 4000 5000 6000 7000 8000 9000 10000

1 : 100 Scale line

Existing Plans After Fire
Britannia Tyres
Derby Road, Hinckley
For Britannia Tyres Ltd

Drawn by : RST	Drawing No. : 3261-04	Scale : as noted
Checked by :		

revision	date

R. John Craddock Associates.
Chartered Architects : Planning Supervisors
Dugdale House
25/27 Dugdale Street
Nuneaton CV11 5QJ
Tel: 024 7638 6769
Fax: 024 7664 1865