

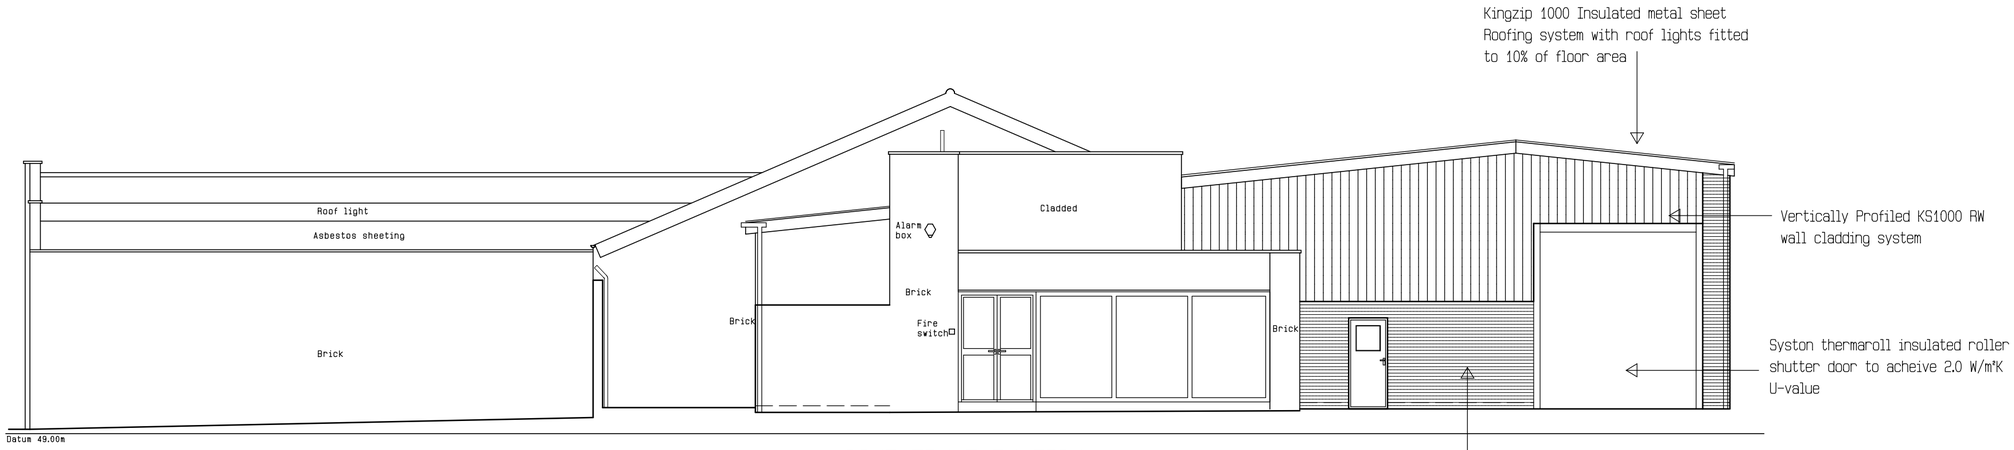



SOUTHERN ELEVATION

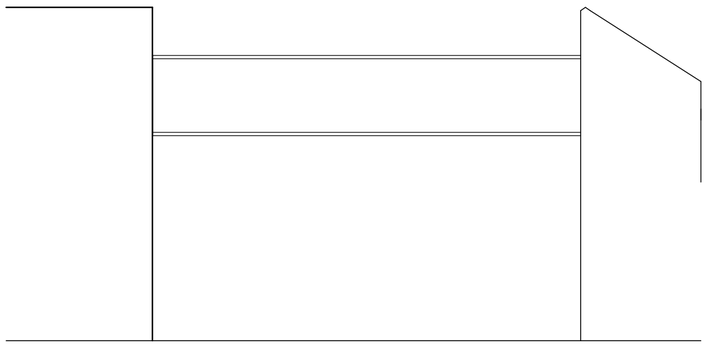

NORTHERN ELEVATION
EXISTING BEFORE FIRE

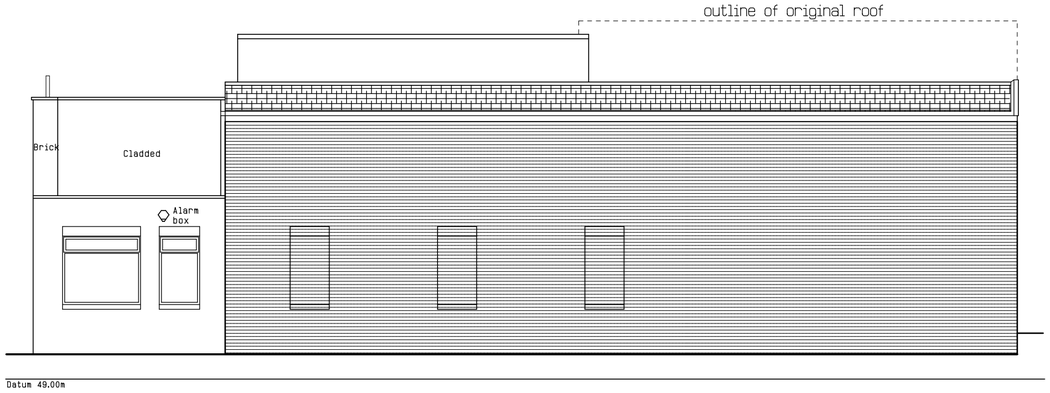

EASTERN ELEVATION

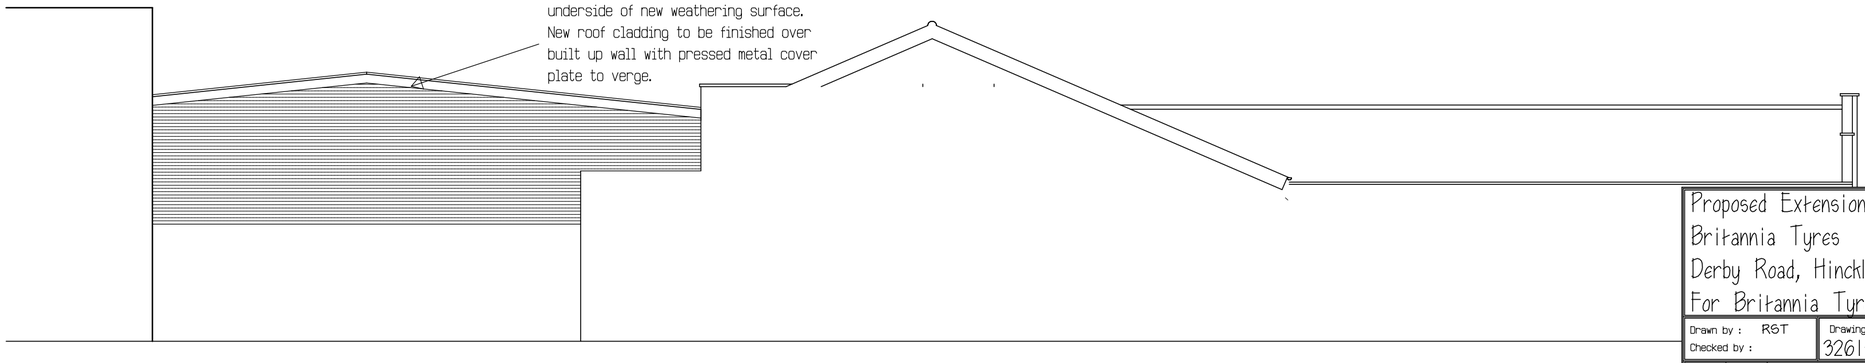

NORTHERN ELEVATION
PROPOSED

0 500 1000 2000 3000 4000 5000 6000 7000 8000 9000 10000

1 : 100 Scale line

Proposed Extensions
Britannia Tyres
Derby Road, Hinckley
For Britannia Tyres LTD

Drawn by : RST	Drawing No. : 3261-06	Scale : 1 : 100	N
Checked by :			

revision	date	

RJCA
R. John Craddock Associates.
Chartered Architects : Planning Supervisors
Dugdale House
25/27 Dugdale Street
Nuneaton CV11 5QJ
Tel: 024 7638 6769
Fax: 024 7664 1865