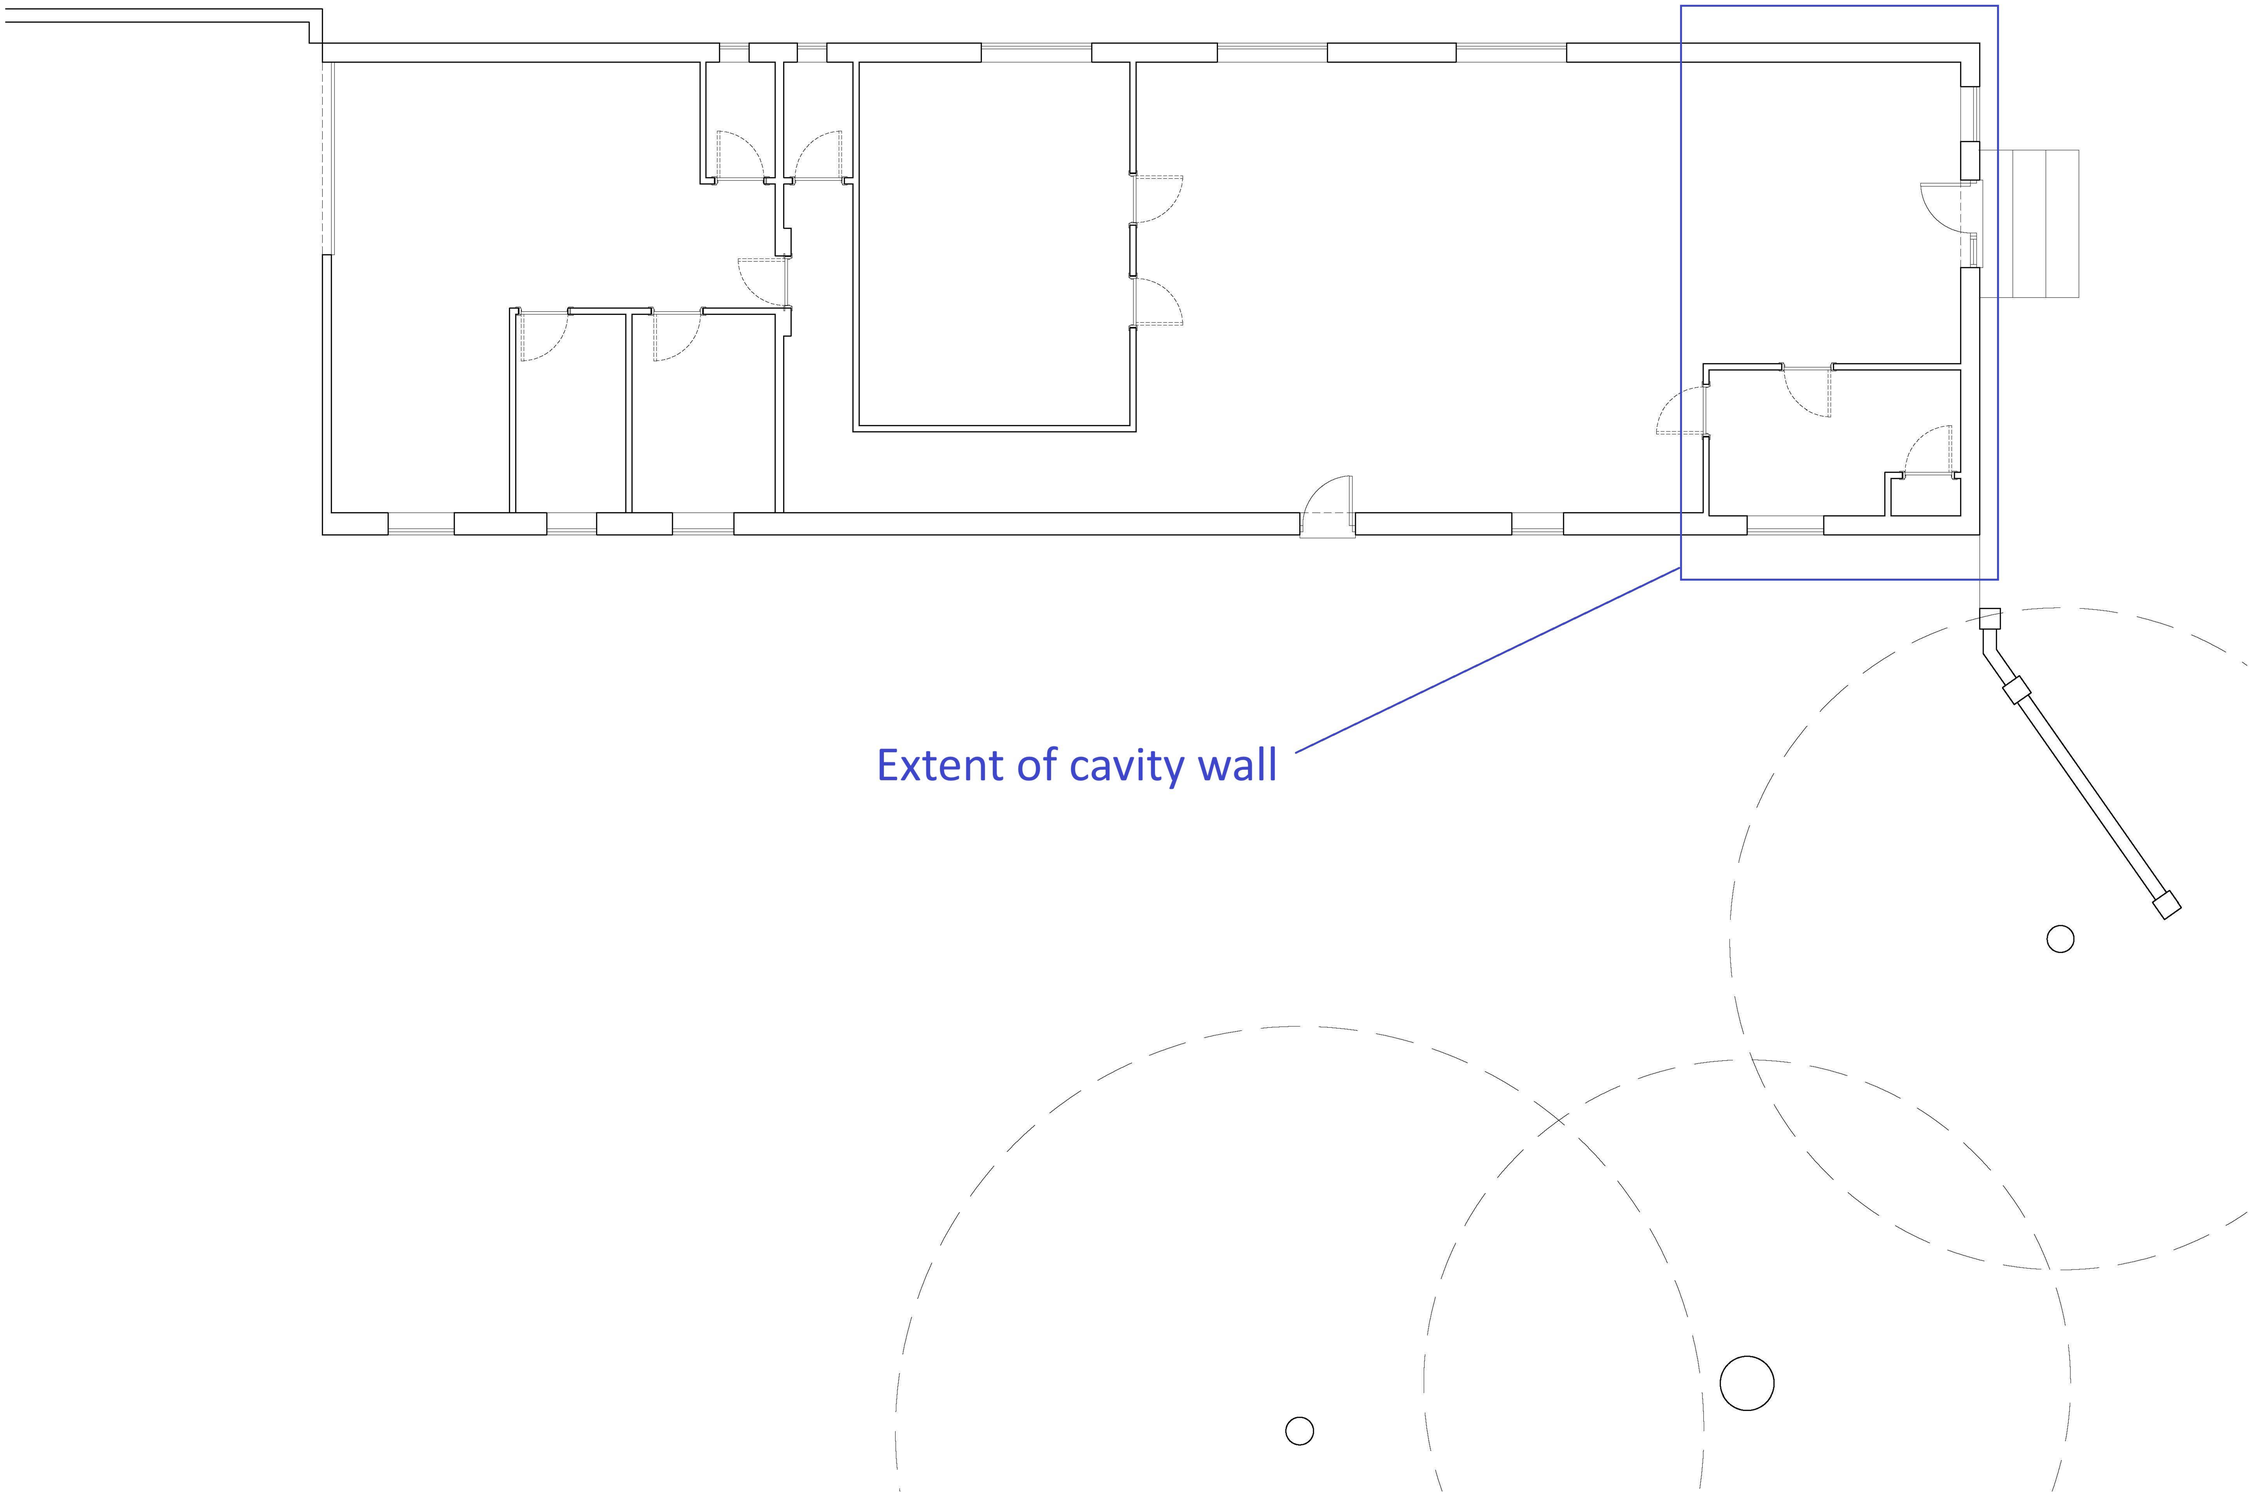

0 0.5 1 2 5 10

Disclaimer

© This drawing is the copyright of Lawrence & Finley Architects Ltd. and may not be reproduced or used except by written permission.
Figured dimensions to have precedence over scaling.
Please read this drawing in conjunction with the specification.
Check all site dimensions prior to any construction.
Refer any discrepancies found to the Architects.

Revisions

- - -

Contact + Location

T 07974 834305
E kristian@lfarchitects.co.uk

Lawrence & Finley Architects Ltd.
5 Henry Dane Way,
Newbold Coleorton,
Leicestershire, LE67 8PP

Details

Client	Mrs Harris
Job Title	Frith House Farm, Rogues Lane, Hinckley
Job Type	Existing Residential Dwelling
Drawing Title	Existing Floor Plan
Job Number	376
Drawing Number	PL-02
Scale	1:50 A1
Status	SURVEY

LAWRENCE | FINLEY
ARCHITECTS