




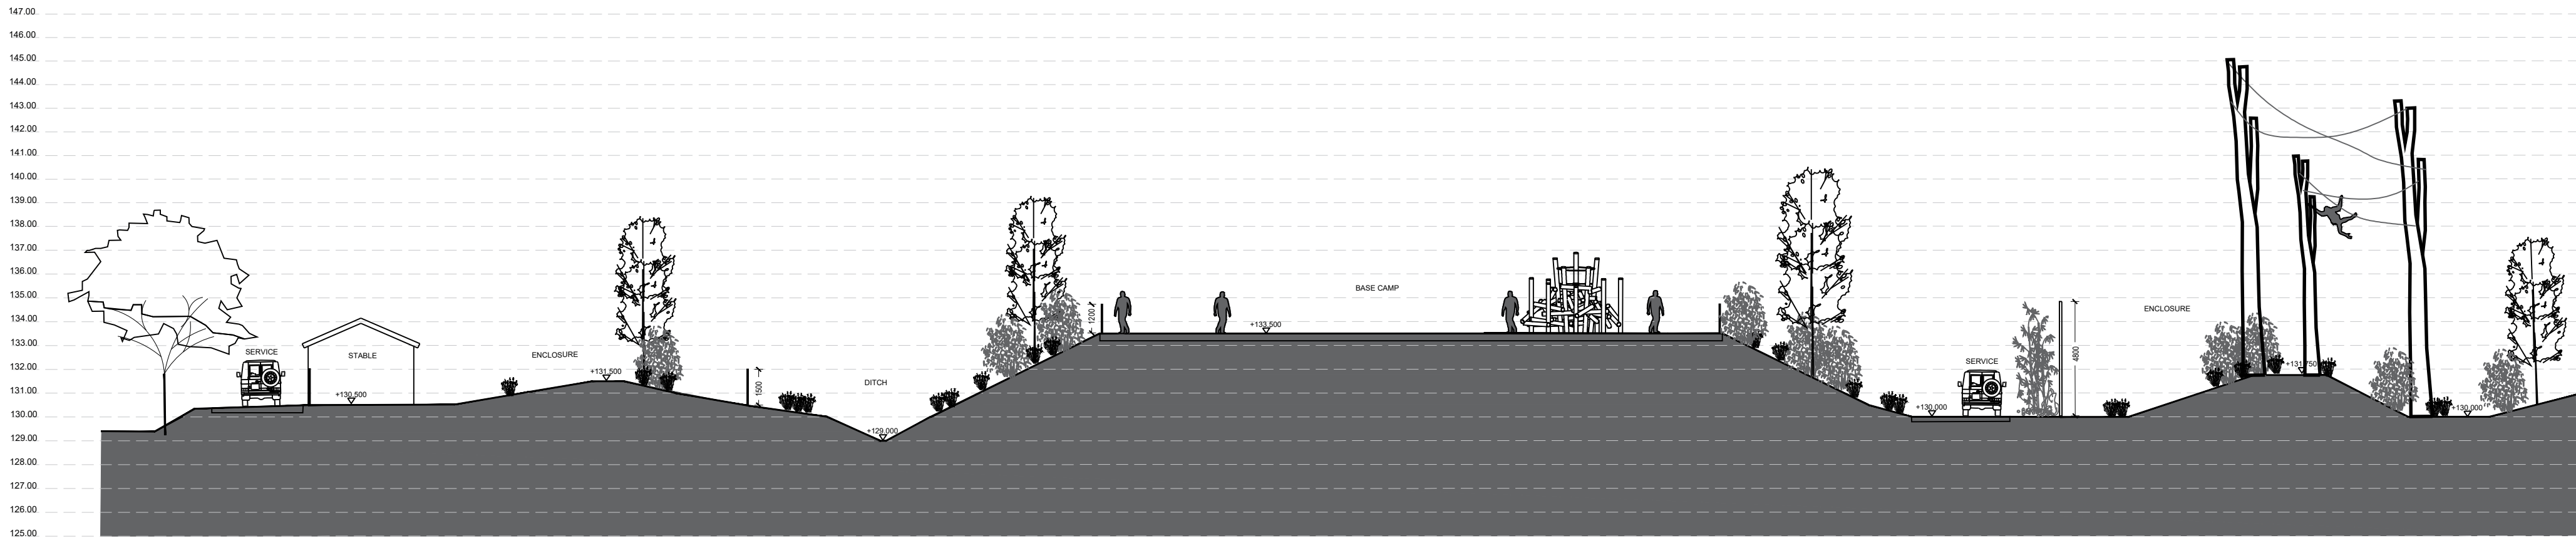

SITE SECTION 01: THROUGH THE CAMP AND TOWARDS OUTDOOR HABITAT A

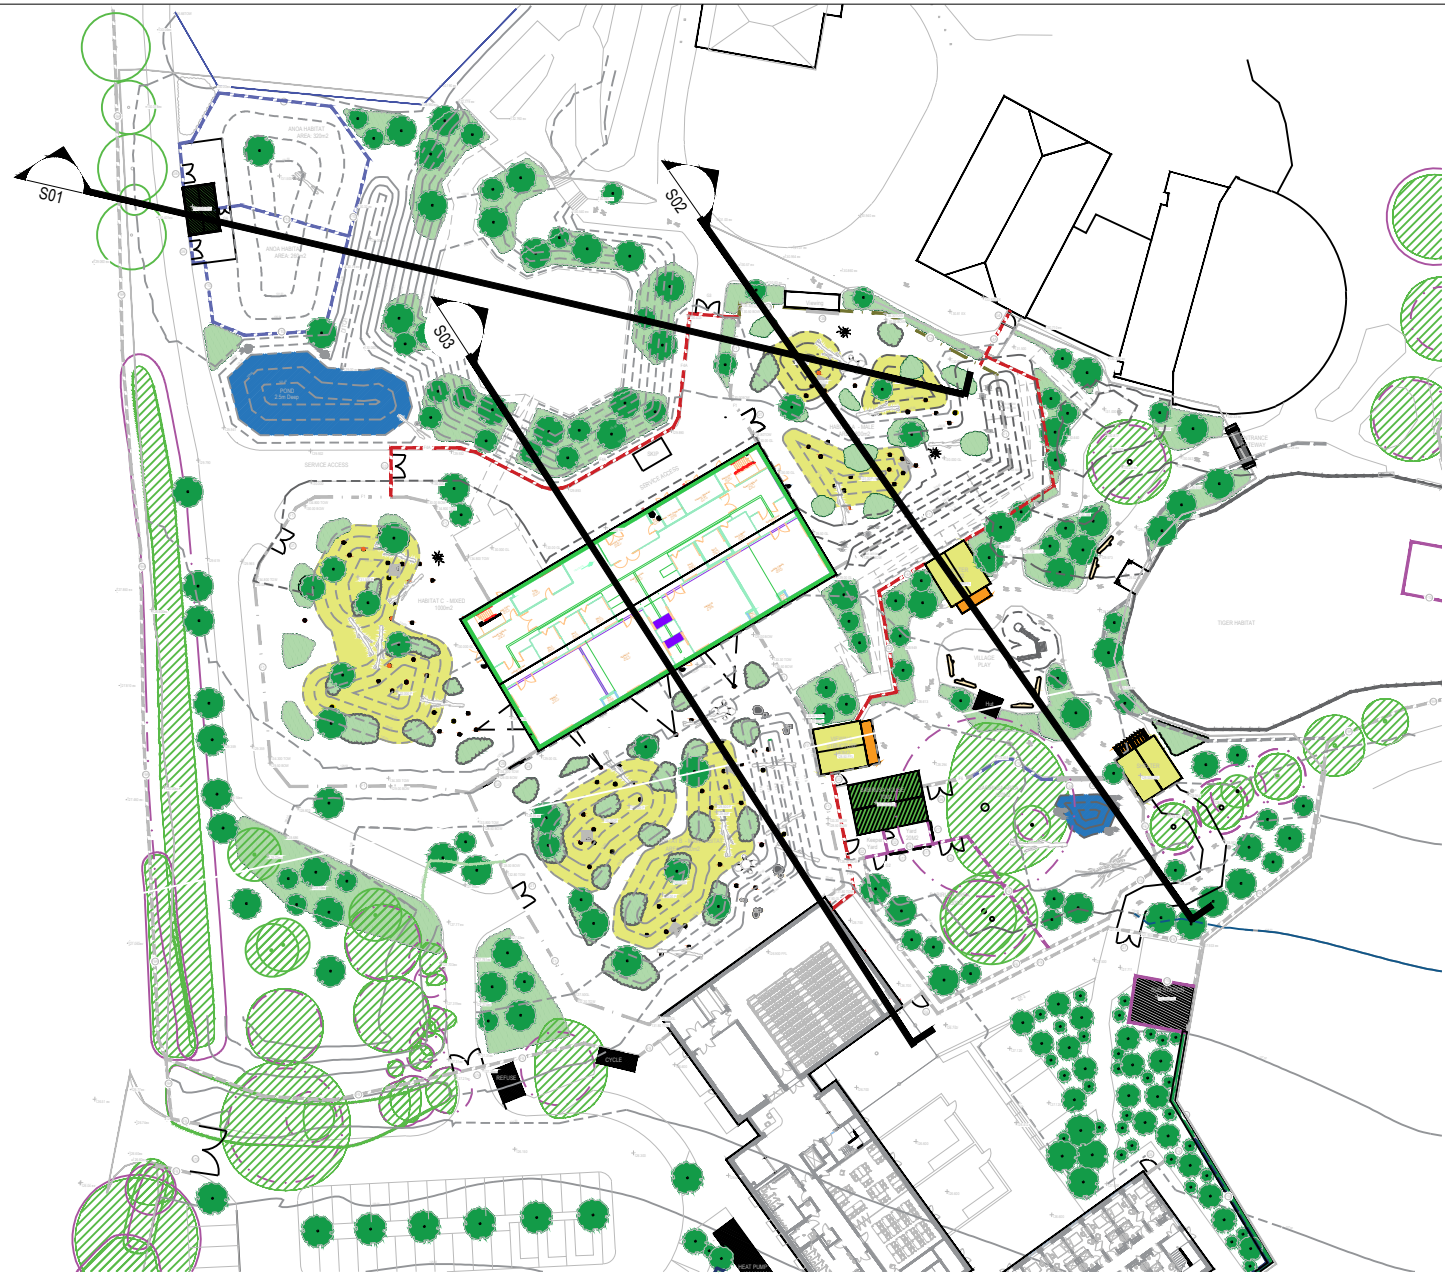

SITE SECTION 02: THROUGH PROPOSED OUTDOOR HABITAT A AND VILLAGE / PLAY SPACE

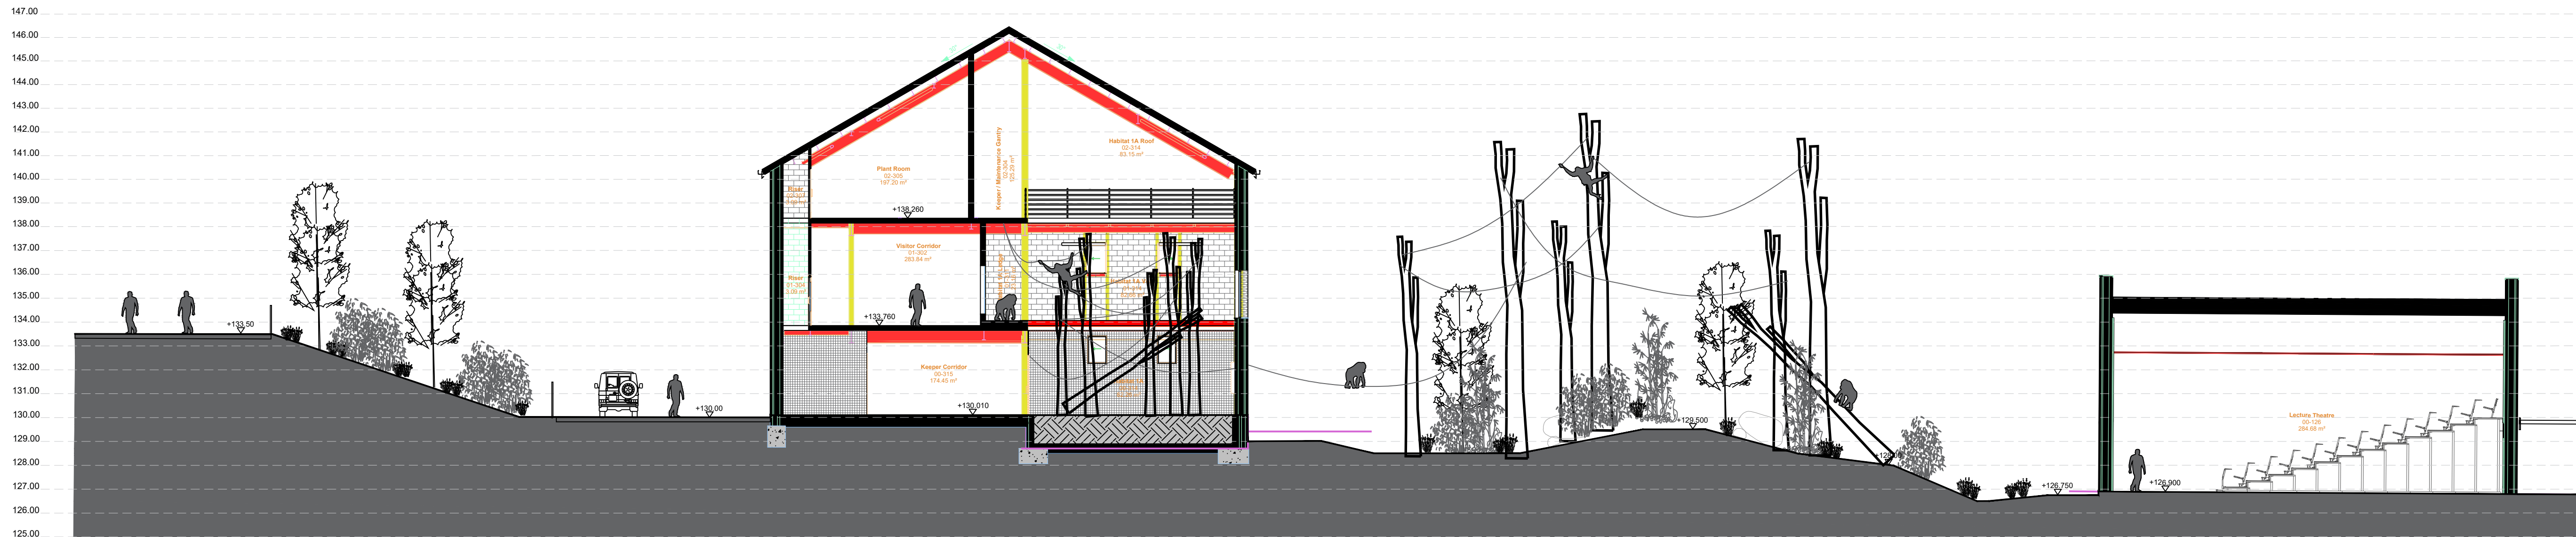


SITE SECTION 03: THROUGH OUTDOOR HABITAT B, ORANGUTAN HOUSE AND NSCC LECTURE THEATRE

rev	details	by	date	rev	details	by	date
00	ISSUE FOR PLANNING	JM	17.07.2024				
01	RE-ISSUE FOR PLANNING	JM	19.07.2024				
P02	ISSUE FOR TENDER	JM	02.12.2024				
P03	ISSUE FOR PLANNING (S73)	JM	09.12.2024				
C01	ISSUE FOR PLANNING (S73)	JM	09.10.2025				

- Notes
1. All dimensions to be checked onsite.
 2. This drawing to be read in conjunction with all other drawings and specifications.

Previous Superceded Drawing number:
P22009-00-001-DZ-0200

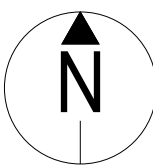

1:150 0m 7.5m 15m

Project title
NSCC ORANGUTAN FACILITY

Drawing title
SITE SECTIONS - SHEET 01

Drawing number
TWZ-DZU-00-00-DR-L-00200-C01

Drawing Status
ISSUE FOR PLANNING

Date
17.07.2024

Scale
1:150 / 1:200 @ A1

Drawn
TL

Checked
JM

tz Twycross Zoo
IN THE HEART OF CONSERVATION

