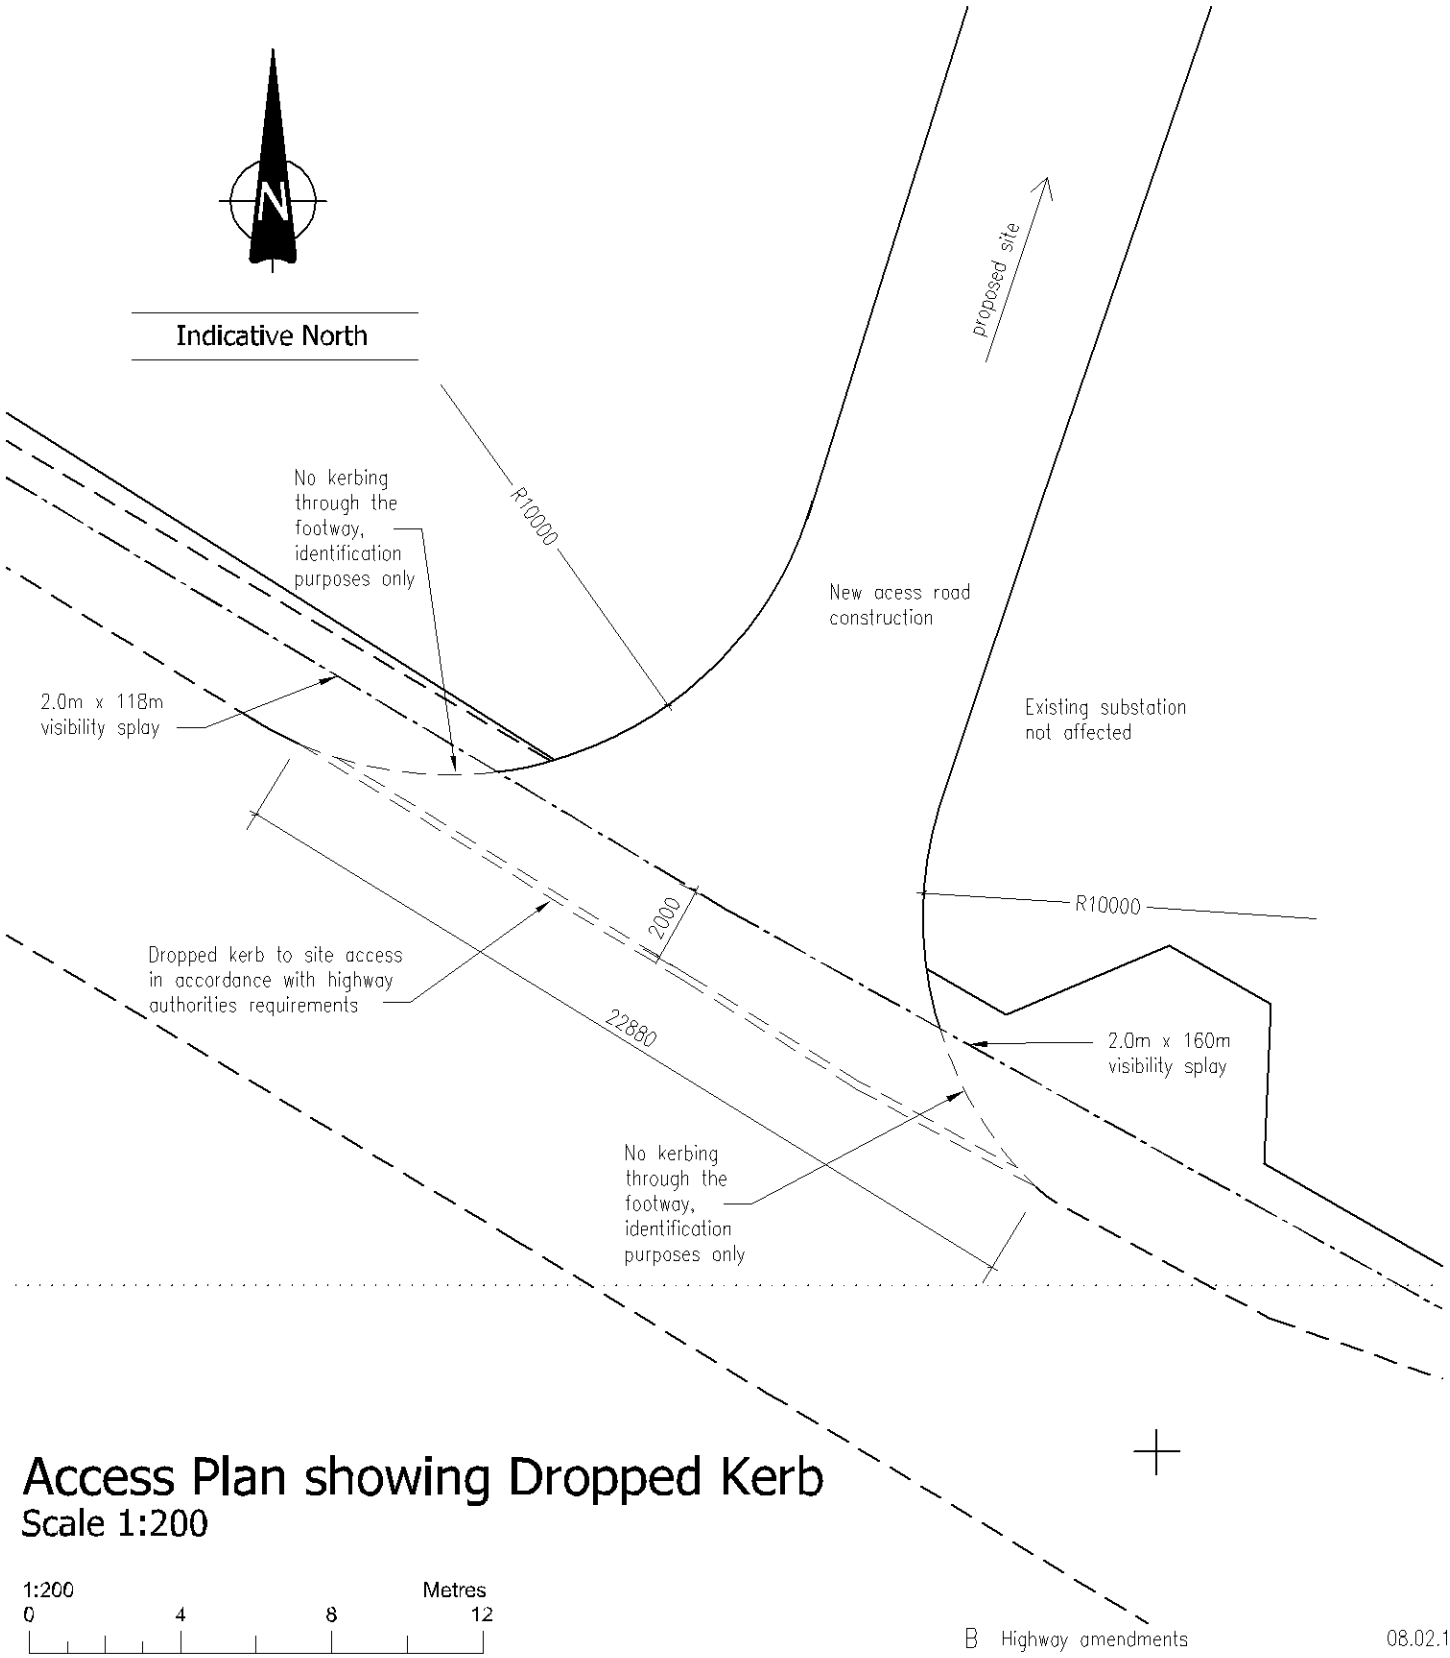


Access Plan showing Dropped Kerb

Scale 1:200

1:200 Metres
0 4 8 12

B	Highway amendments	08.02.12
A	Highway amendments	30.01.12

R3DESIGN DEVELOPMENTS LTD
The Glasshouse,
9 Hallam Close,
Littlethorpe,
Leics. LE19 2LA
Tel: 07791 276008
Email: r3@r3ddl.com
www.r3ddl.com
Company Reg. No. 7057686

Project	Watling Street, Leics
Title	Site Plan showing Dropped Kerb
Client	Mr Winters
Date	Jan 2012
Scale (at A4)	1:200
Drawing No.	11.17.01B