

pressure treated
wooden fence panel
scale 1:100


- All

LEIO 1SE

thickway

22 Portland Drive

ref:- ELSON/01

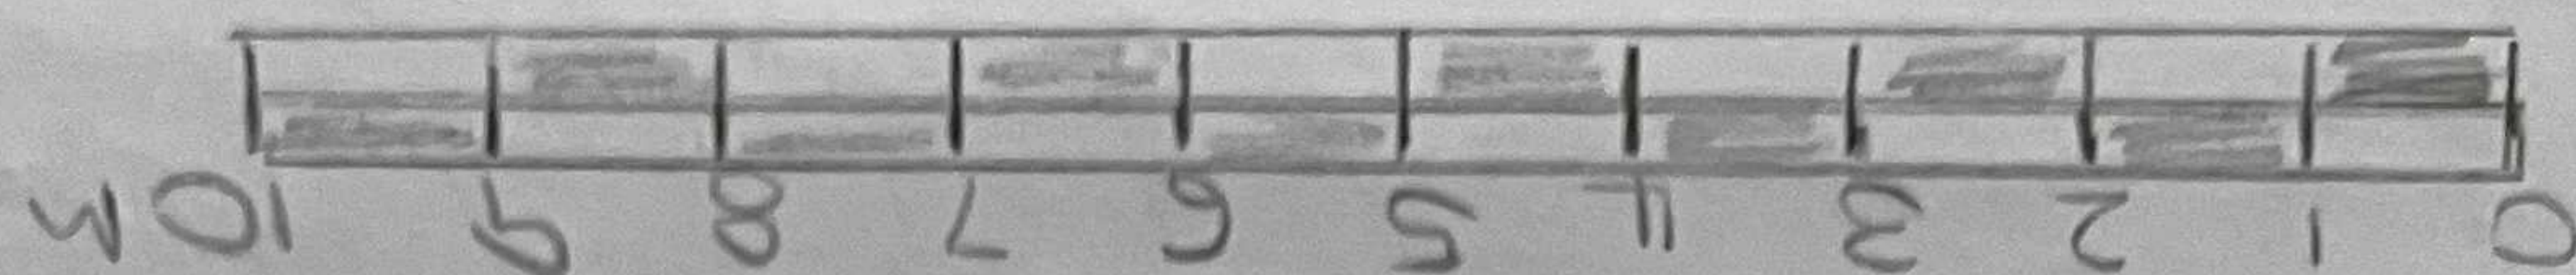

FRONT
ELEVATION

soft
plantings

existing
gate

public footpath

current
existing wall line
to be removed

neighbour's
garden

current
existing
wall

1.80 m

0.8
glover board

fence panel

