
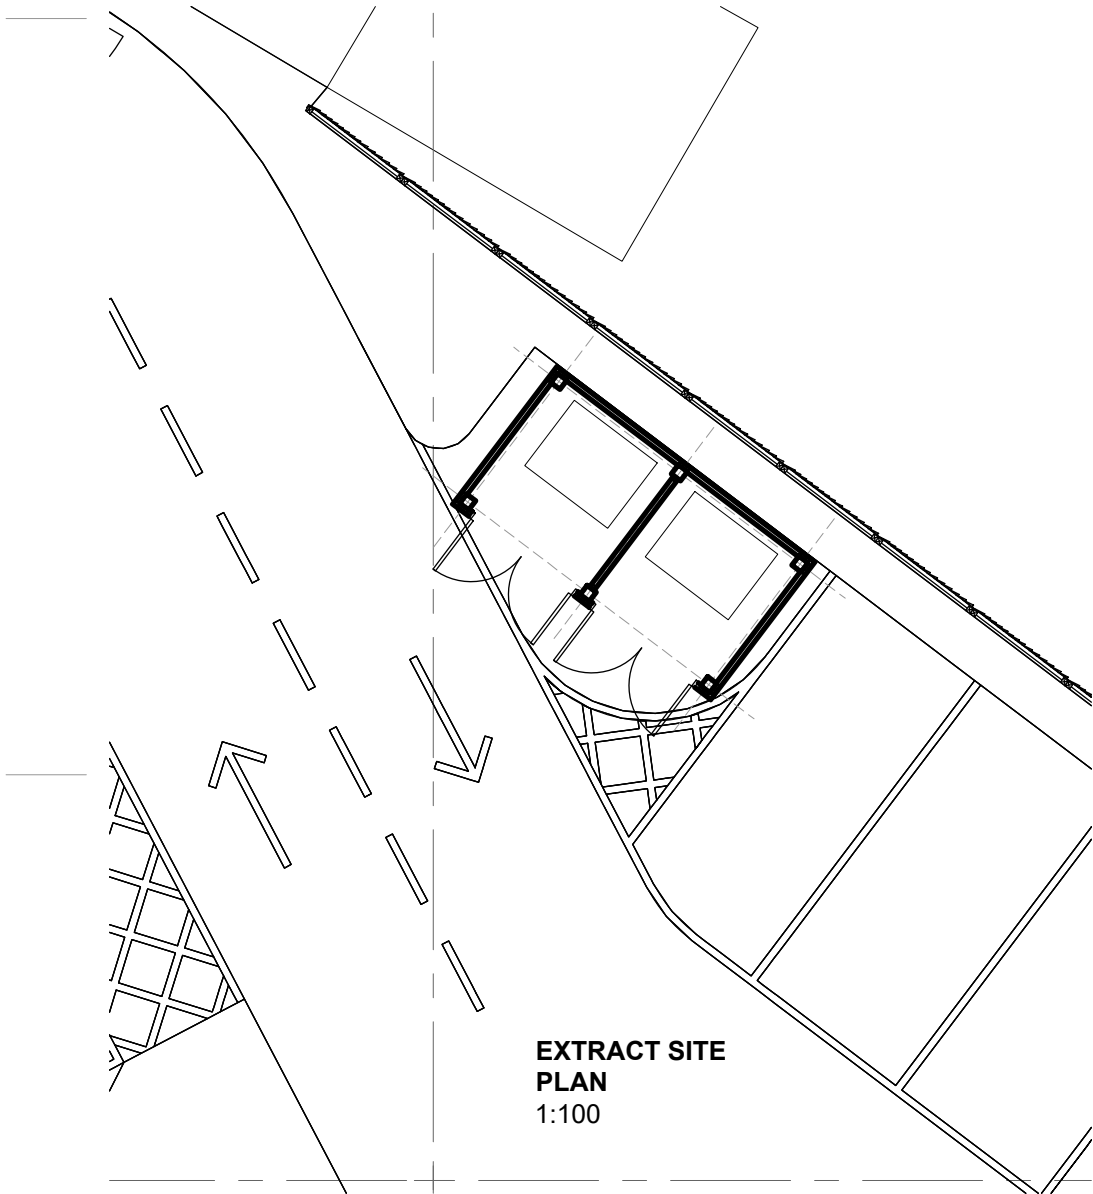


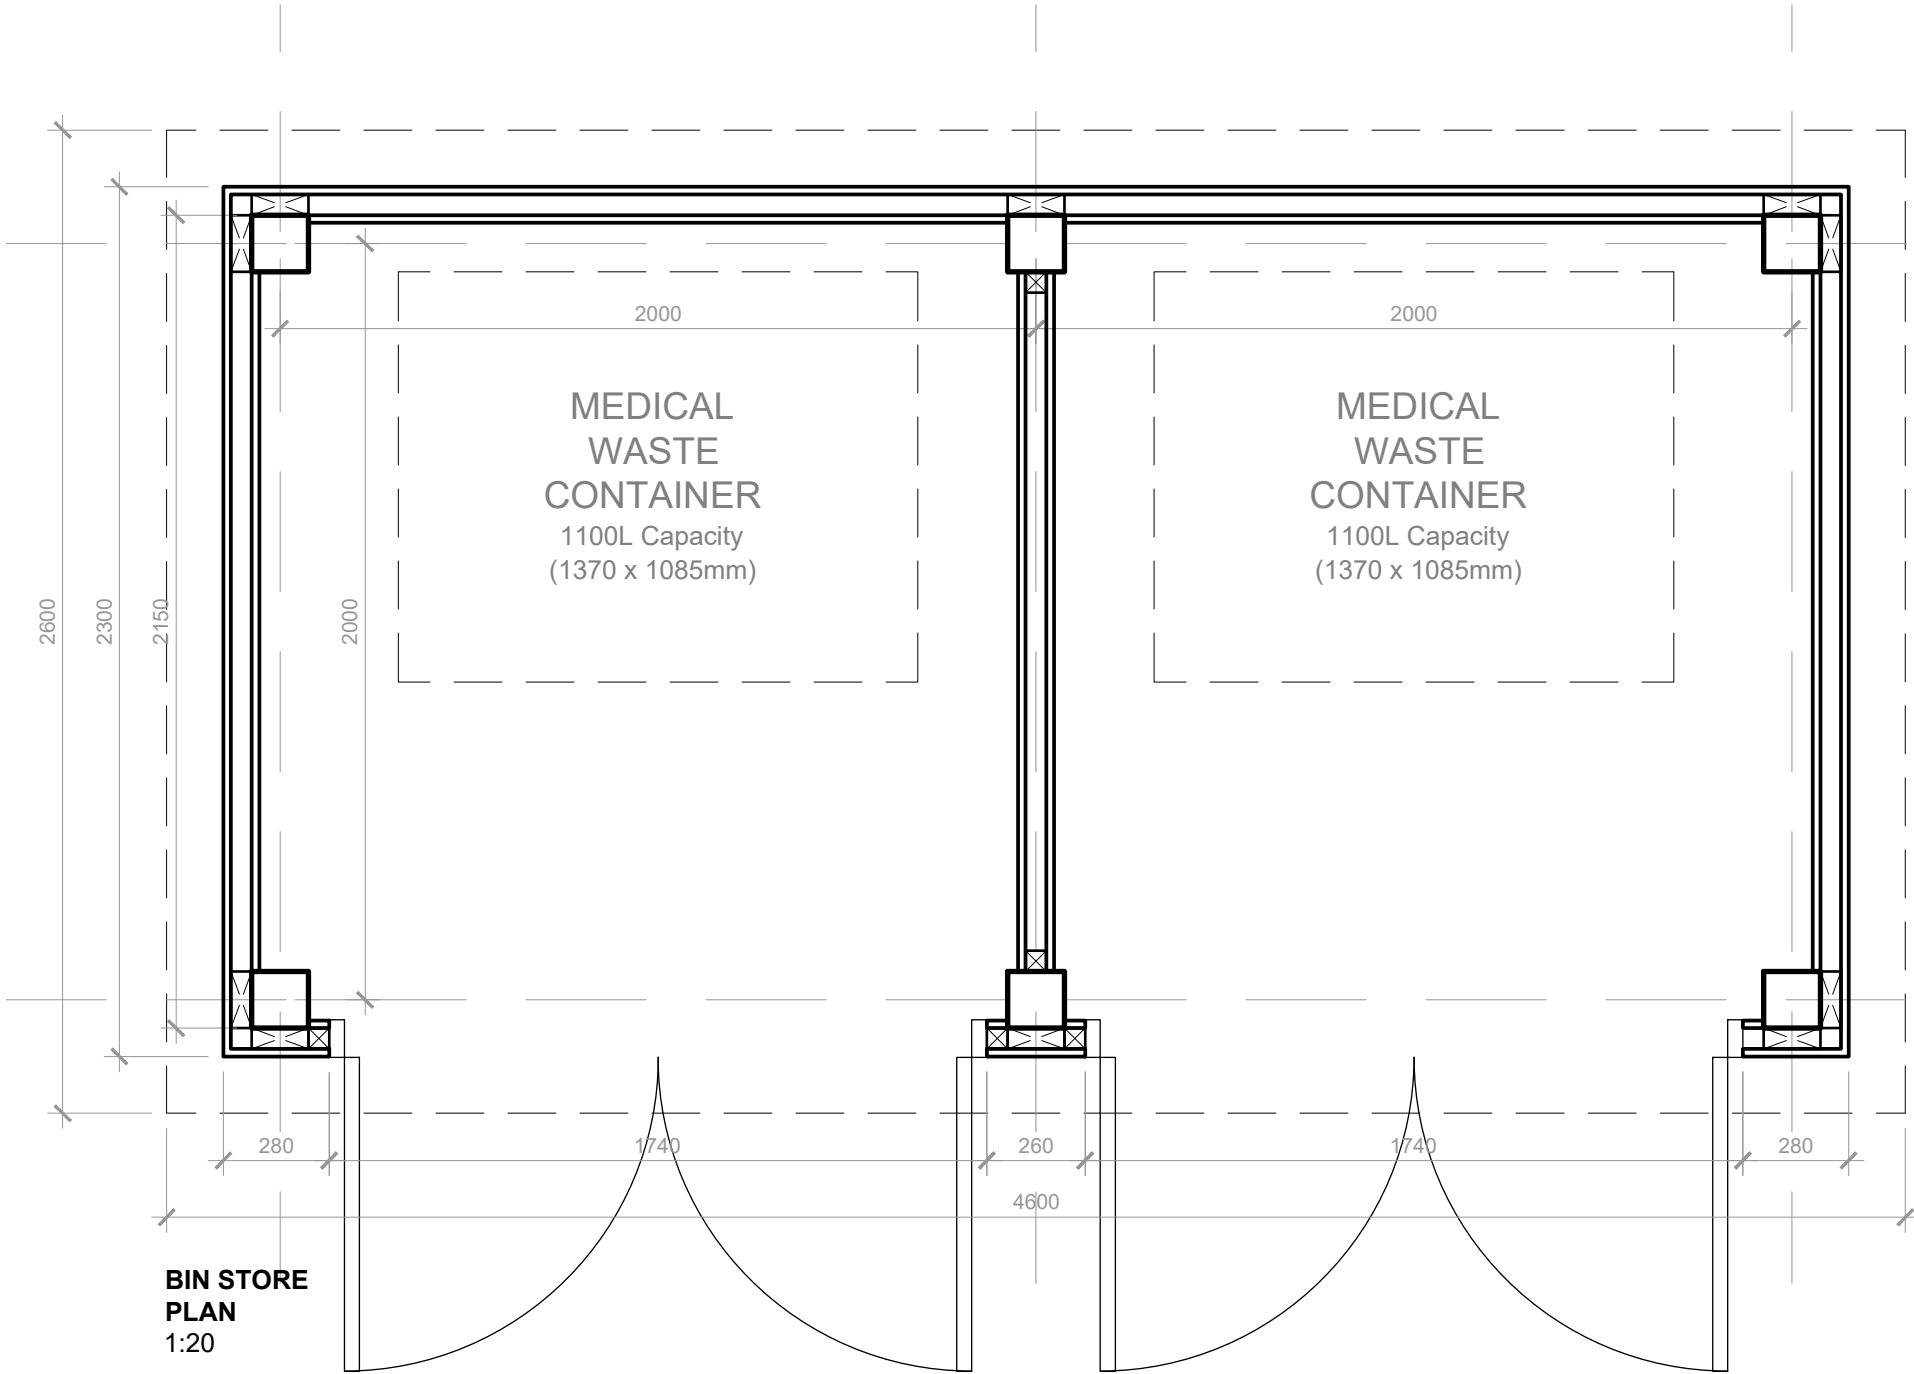

BIN STORES AND THE SECTION OF BOUNDARY BETWEEN MEDICAL CENTRE AND HOUSING AREA, ARE TO HAVE A 1800MM HIGH CLOSE BOARDED TIMBER FENCE. BIN STORES TO HAVE MATCHING HEAVYDUTY LOCKABLE GATES.




ALL TIMBER FINISHED WITH DECORATIVE STAIN.

VERTICAL BOARDS TO BE 150X25MM TREATED SOFTWOOD FIXED TO BOTH SIDES OF RAILS TO PREVENT VIEW THROUGH FENCE.

3 ROWS OF 100X50 TREATED SOFTWOOD HORIZONTAL TIMBER RAILS TO BE FIXED TO OUTSIDE OF EACH RAIL TO SLOPE BY 10MM.

POSTS TO BE 150MMX150MM OAK, TOP TO SLOPE, POSTS TO EXTEND MIN 650MM BELOW GROUND AND BE SET INTO CONCRETE BASES MIN 500X500X600MM.

ALL FIXINGS TO BE STAINLESS STEEL.

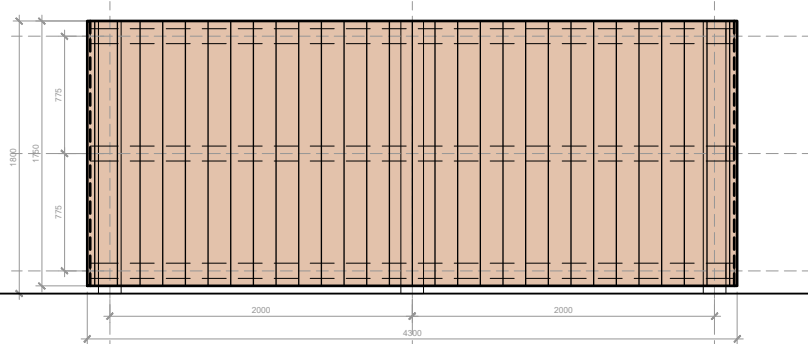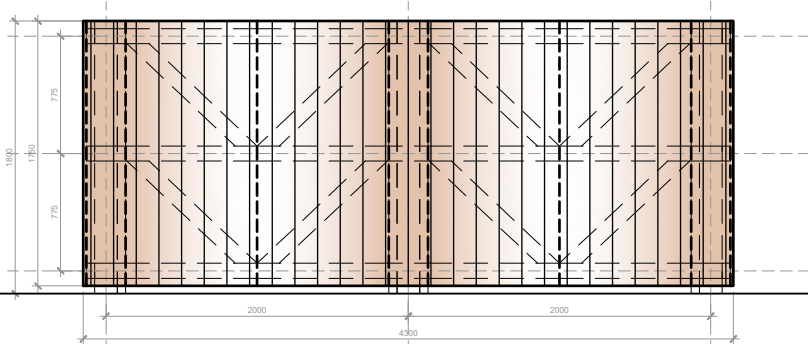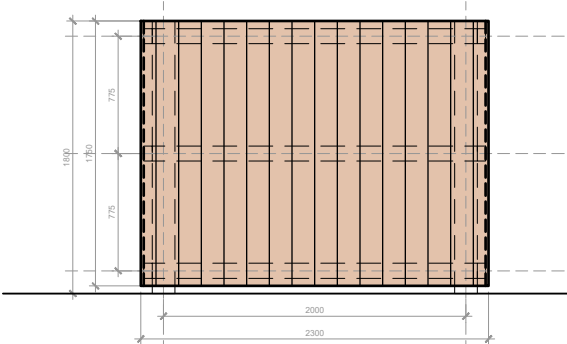

Project:
Barwell Medical Centre

Client:
Barwell Medical Centre

Drawing:
Bin Store

Date: Feb 2022
Scale (@A3): Various
Drawn: JB
Checked: GN

FOR CONSTRUCTION

Project No: 15/1236
Drawing No: 190