
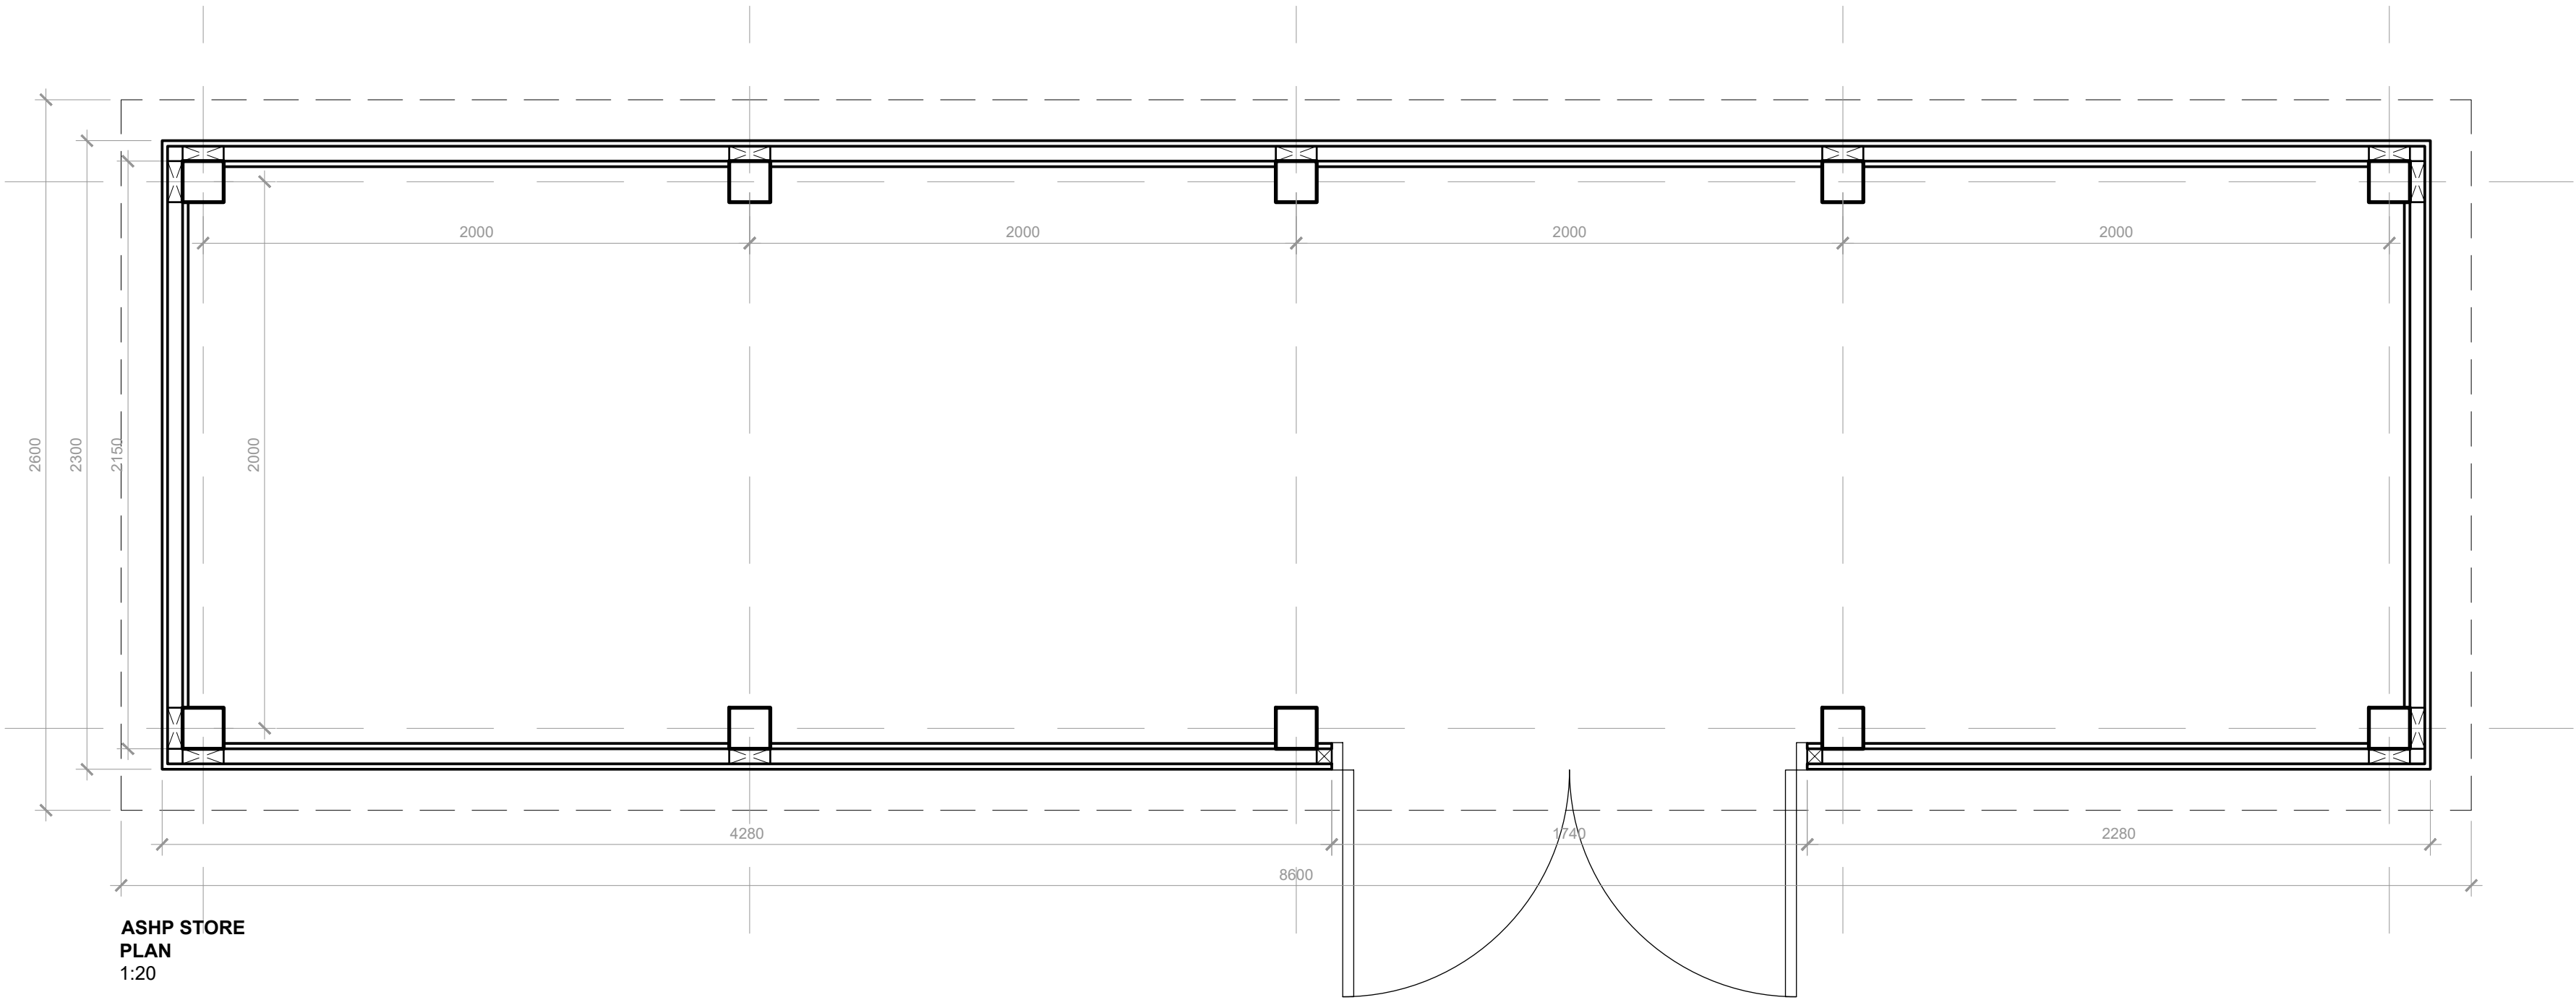


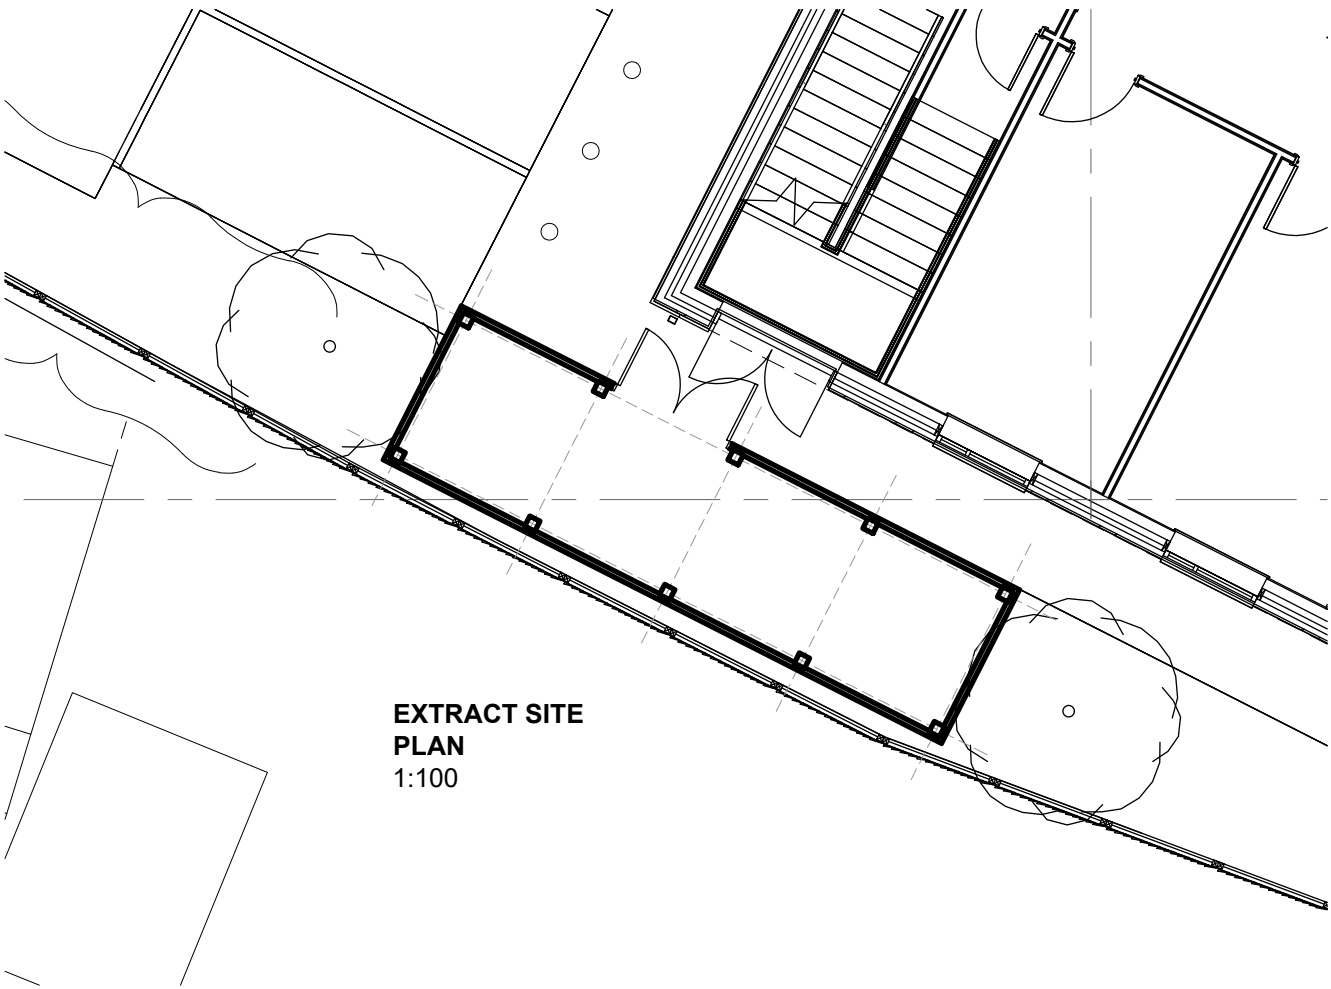

BIN STORES AND THE SECTION OF BOUNDARY BETWEEN MEDICAL CENTRE AND HOUSING AREA, ARE TO HAVE A 1800MM HIGH CLOSE BOARDED TIMBER FENCE. BIN STORES TO HAVE MATCHING HEAVYDUTY LOCKABLE GATES.


ALL TIMBER FINISHED WITH DECORATIVE STAIN.

VERTICAL BOARDS TO BE 150X25MM TREATED SOFTWOOD FIXED TO BOTHSIDES OF RAILS TO PREVENT VIEW THROUGH FENCE.

3 ROWS OF 100X50 TREATED SOFTWOOD HORIZONTAL TIMBER RAILS TO BE FIXED TO OUTSIDE OF EACH RAIL TO SLOPE BY 10MM.

POSTS TO BE 150MMX150MM OAK, TOP TO SLOPE. POSTS TO EXTEND MIN 650MM BELOW GROUND AND BE SET INTO CONCRETE BASES MIN 500X500X600MM.

ALL FIXINGS TO BE STAINLESS STEEL.

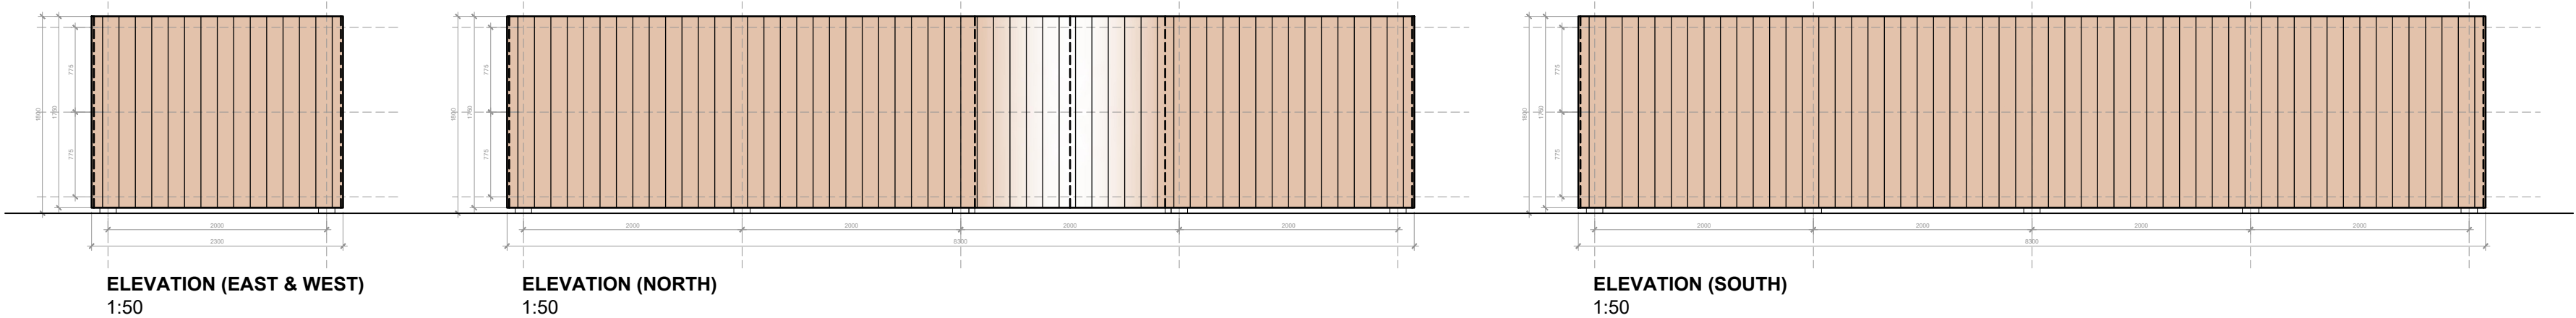

Status:	FOR CONSTRUCTION
Client:	Barwell Medical Centre
Project:	Barwell Medical Centre
Drawing:	ASHP Store

JTP ARCHITECTS		JAMES TOTTY PARTNERSHIP LLP CHARTERED ARCHITECTS 38 WILKINSON STREET SHEFFIELD S10 2GB Telephone : (0114) 2700208 Email : mail@jtp-architects.co.uk Web : www.jtp-architects.co.uk
Date:	Feb 2022	15/1236
Scale (@A2):	Various	191