


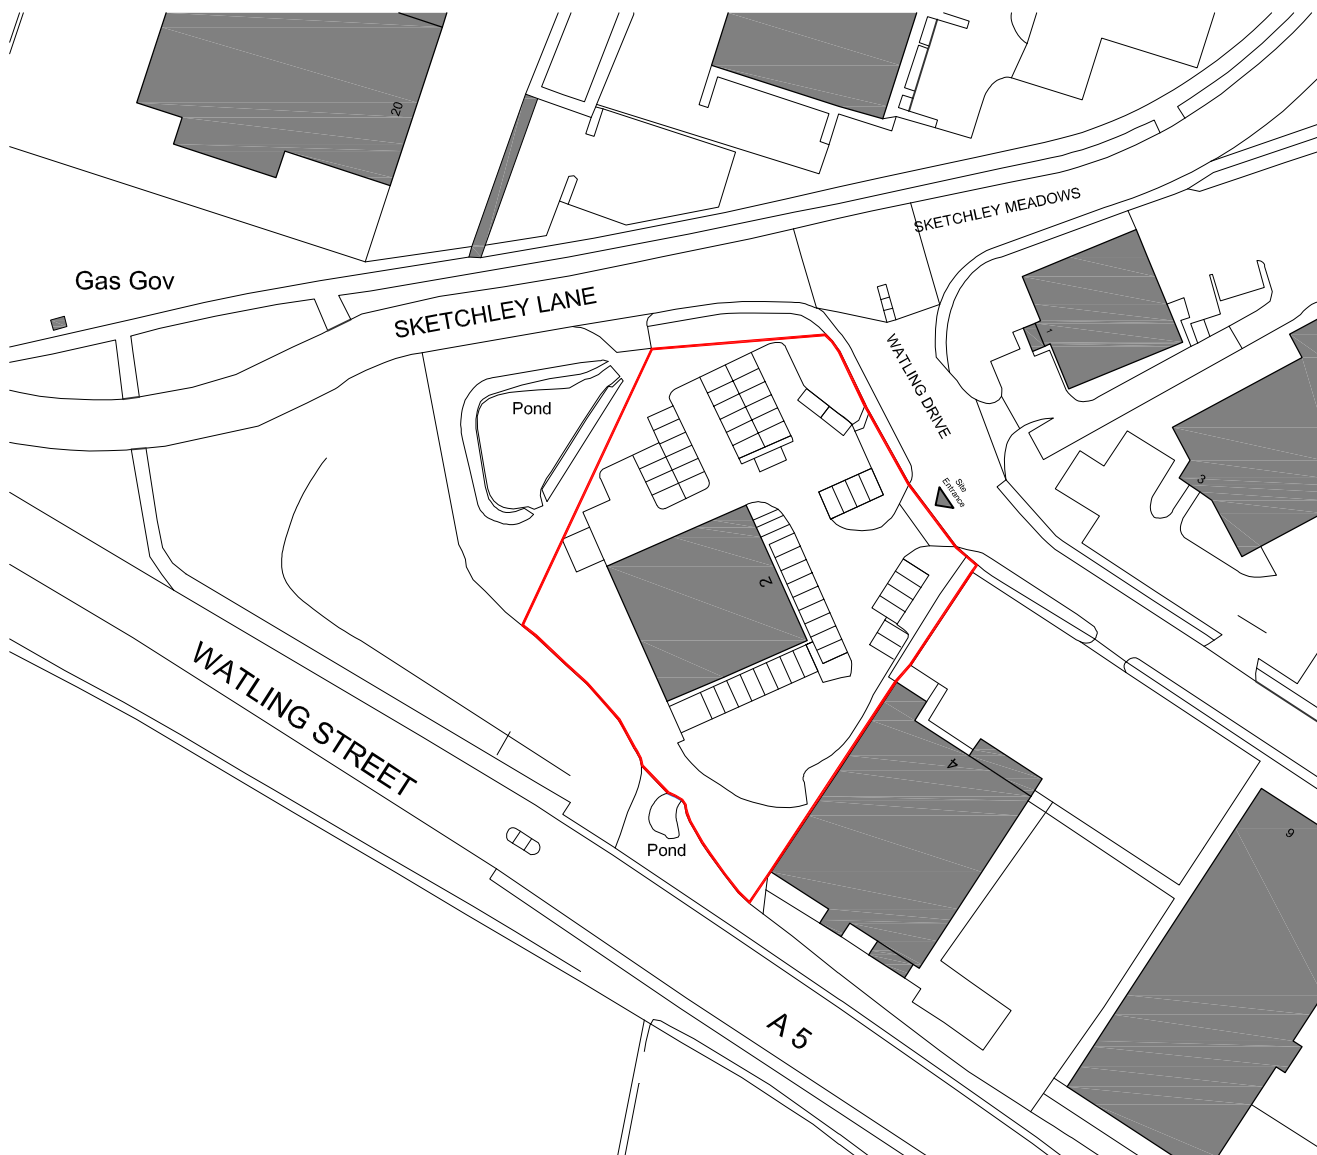

VISUAL SCALE 1:1250 @ A4



A4

Unit 9 The Forum
Minerva Business Park, Lynchwood
Peterborough PE2 6FT

Telephone +44(0)1733375600
Website www.jeffersonsheard.com



Jefferson
Sheard
Architects

Project

Everyone Active
Hinckley

Drawing

Location Plan

Scale

1:1250@A4

Date

Mar 23

Ref.

2191-JSA-XX-XX-DR-A-01001

Drawing Purpose

PLANNING SUBMISSION

Status

S5

Rev P2

Drawn AS

Check PsW

Do not scale from this drawing

The contractor is to check all dimensions on site and report any discrepancies to the architect

All rights described in chapter IV of the copyright, designs and patents act 1988 have been generally asserted

P2	06/04/23	Drawn:AS	Check:PsW
P1	24/03/23	Drawn:AS	Check:PsW

Initial Issue