


30V

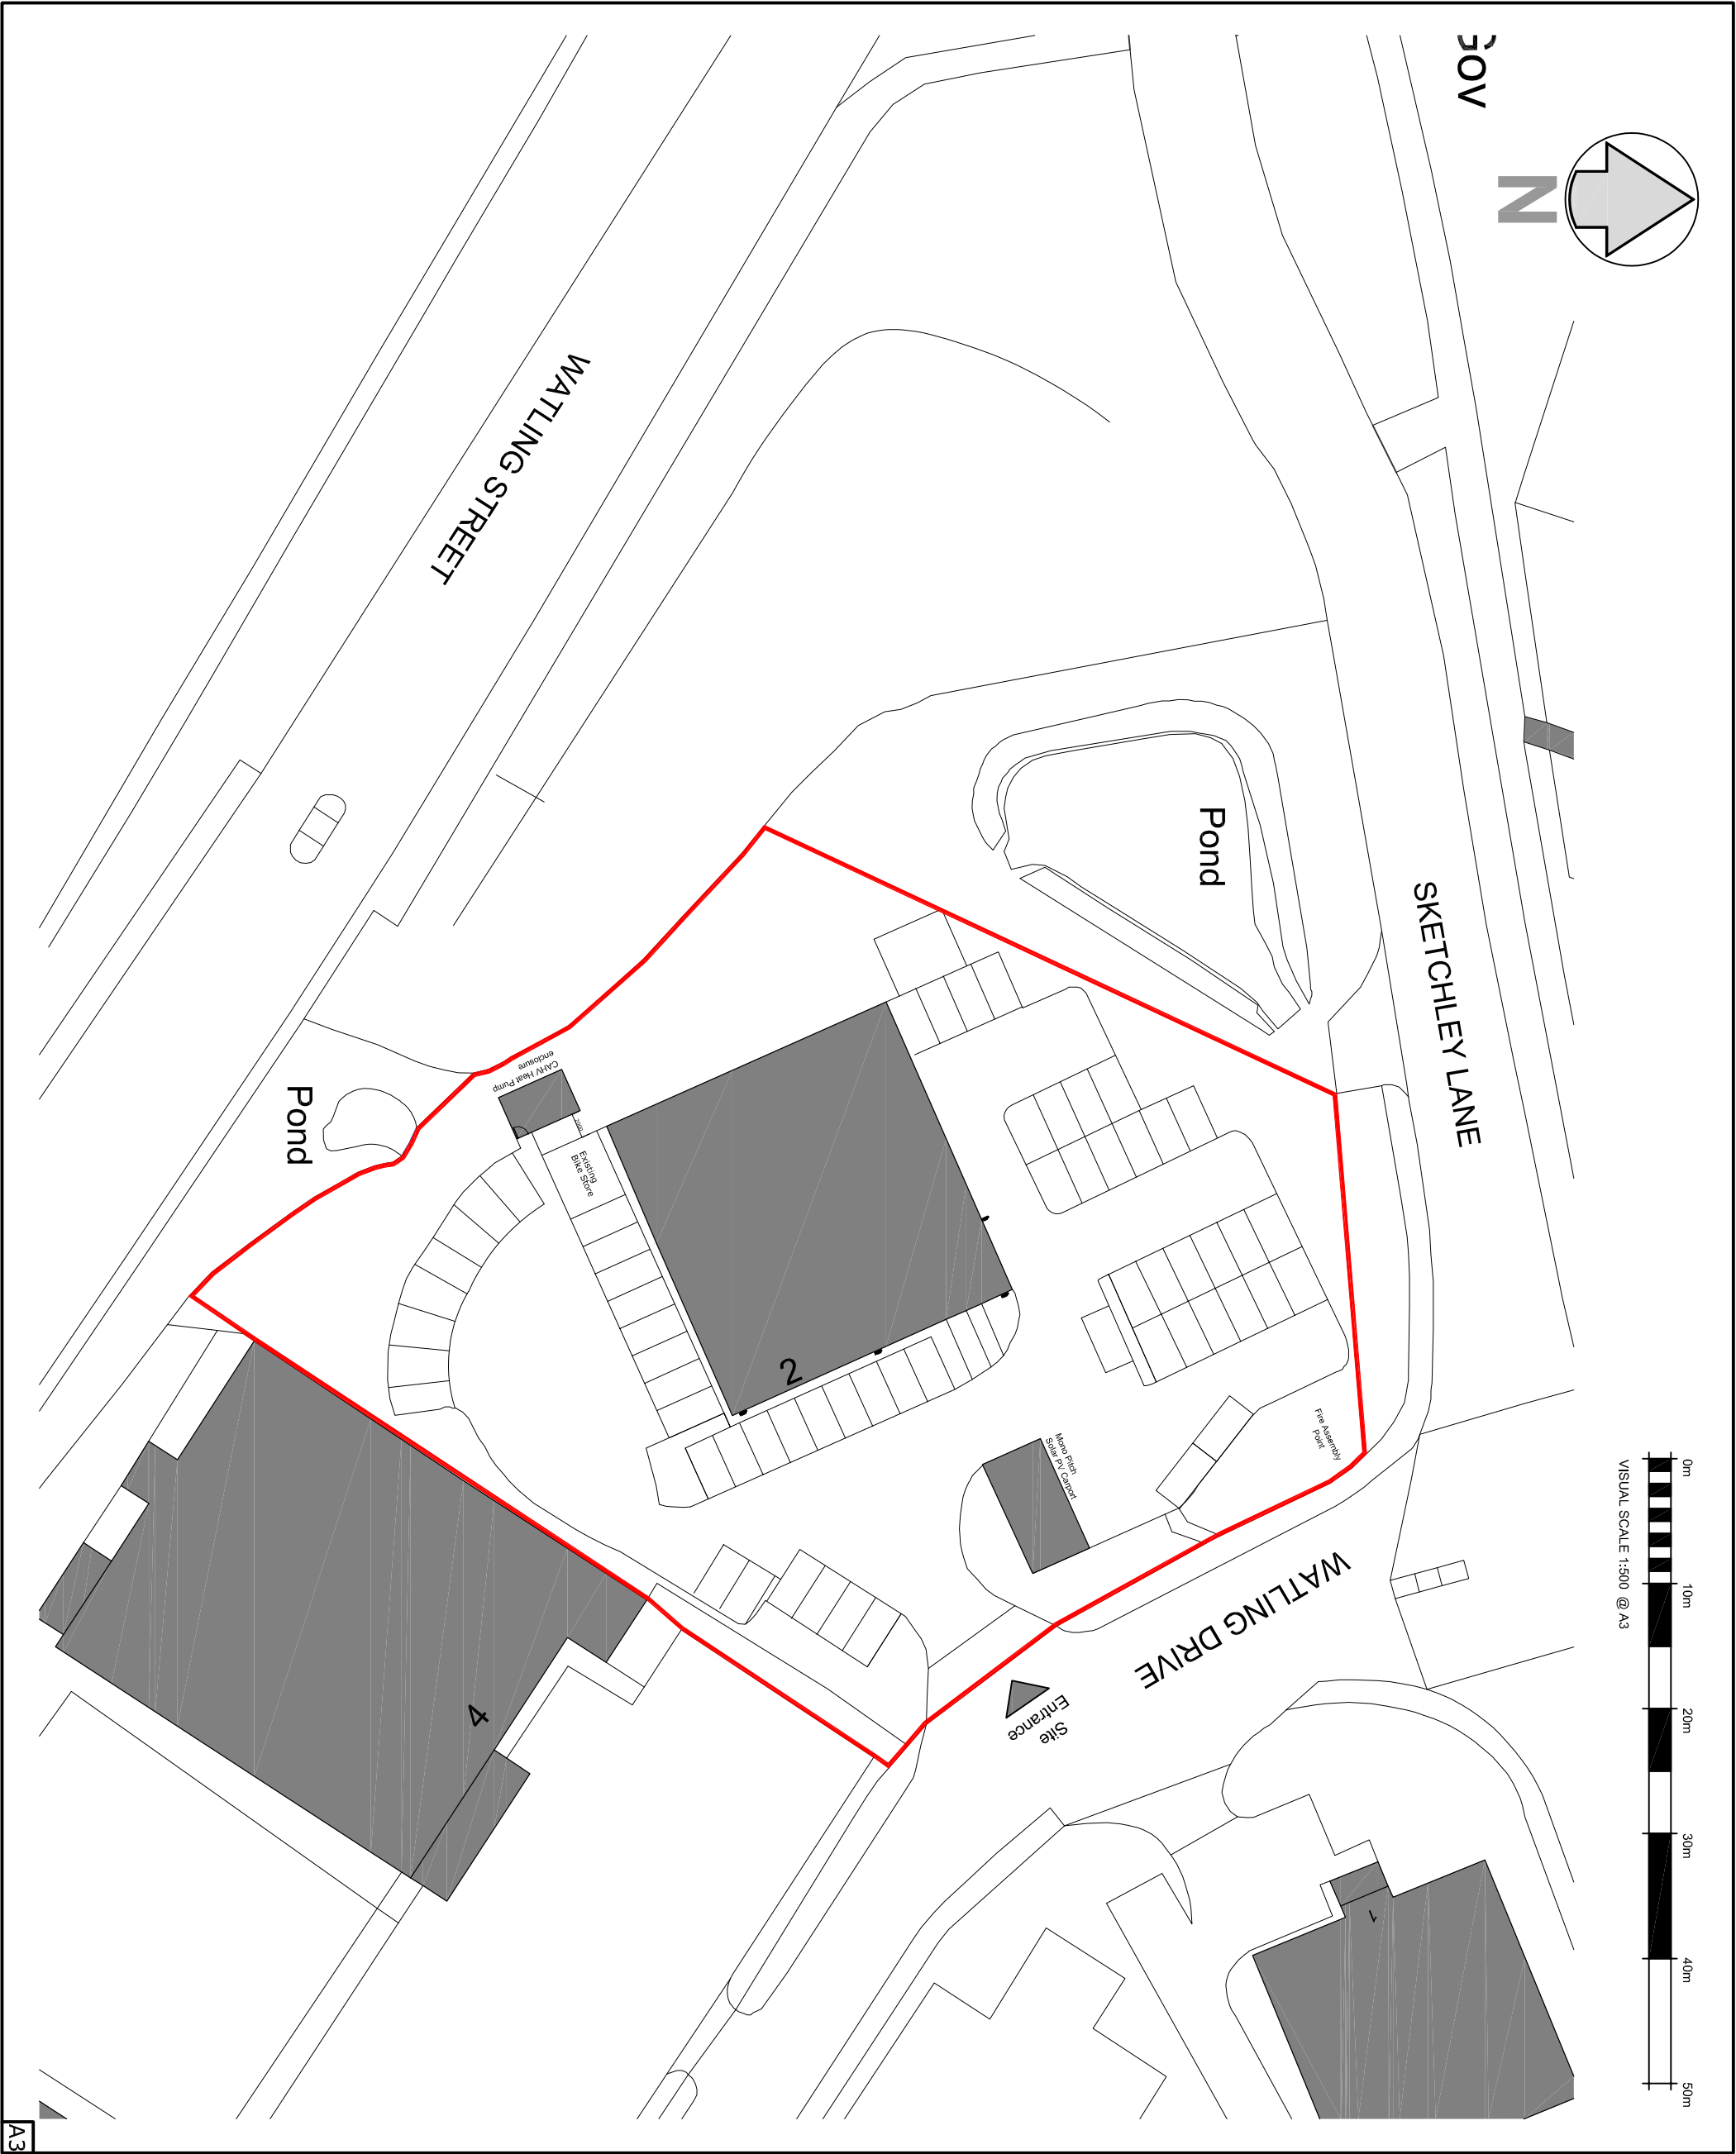

VISUAL SCALE 1:500 @ A3



A3

Do not scale from this drawing

The contractor is to check all dimensions on site and report any discrepancies to the architect
All rights described in chapter IV of the copyright, designs and patents act 1988 have been generally asserted

Notes

P3	Planning Issue	06/04/23	AS	PaW
P2	Amended to clients comments	05/04/23	AS	PaW
P1	Initial Issue	24/03/23	AS	PaW
Rev	Description	Date	By	CHK

Unit 9 The Forum
Minerva Business Park, Lynchwood
Peterborough PE2 6FT
Telephone +44(0)1733375600
Website www.jeffersonsheard.com

JS
Jefferson
Sheard
Architects

Project
**Everyone Active
Hinckley**

Drawing
Proposed Block Plan

Scale	1:500@A3	Drawn	AS	Date	Mar 23
Drawing Purpose	PLANNING SUBMISSION	Status	S5	Rev.	P3
Ref.	2224-JSA-XX-XX-DR-A-01202				