



Do not scale from this drawing
The contractor is to check all dimensions on site and report any discrepancies to the architect.
All rights described in chapter IV of the copyright, designs and patents act 1988 have been generally asserted

Notes

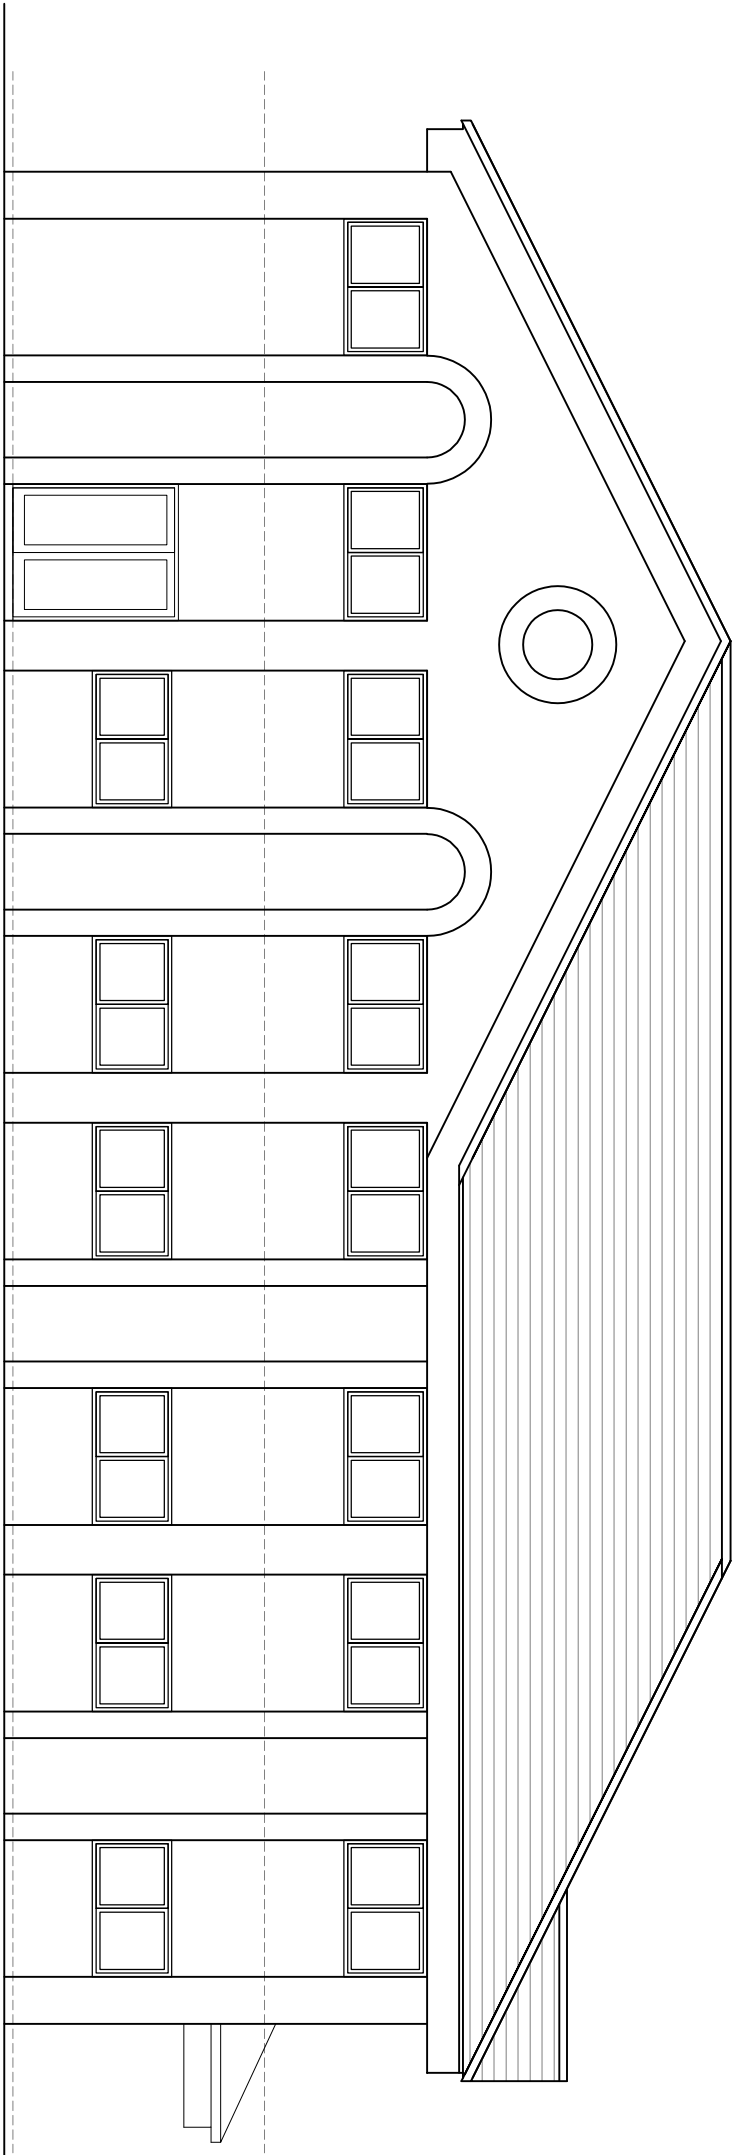

SOUTH ELEVATION

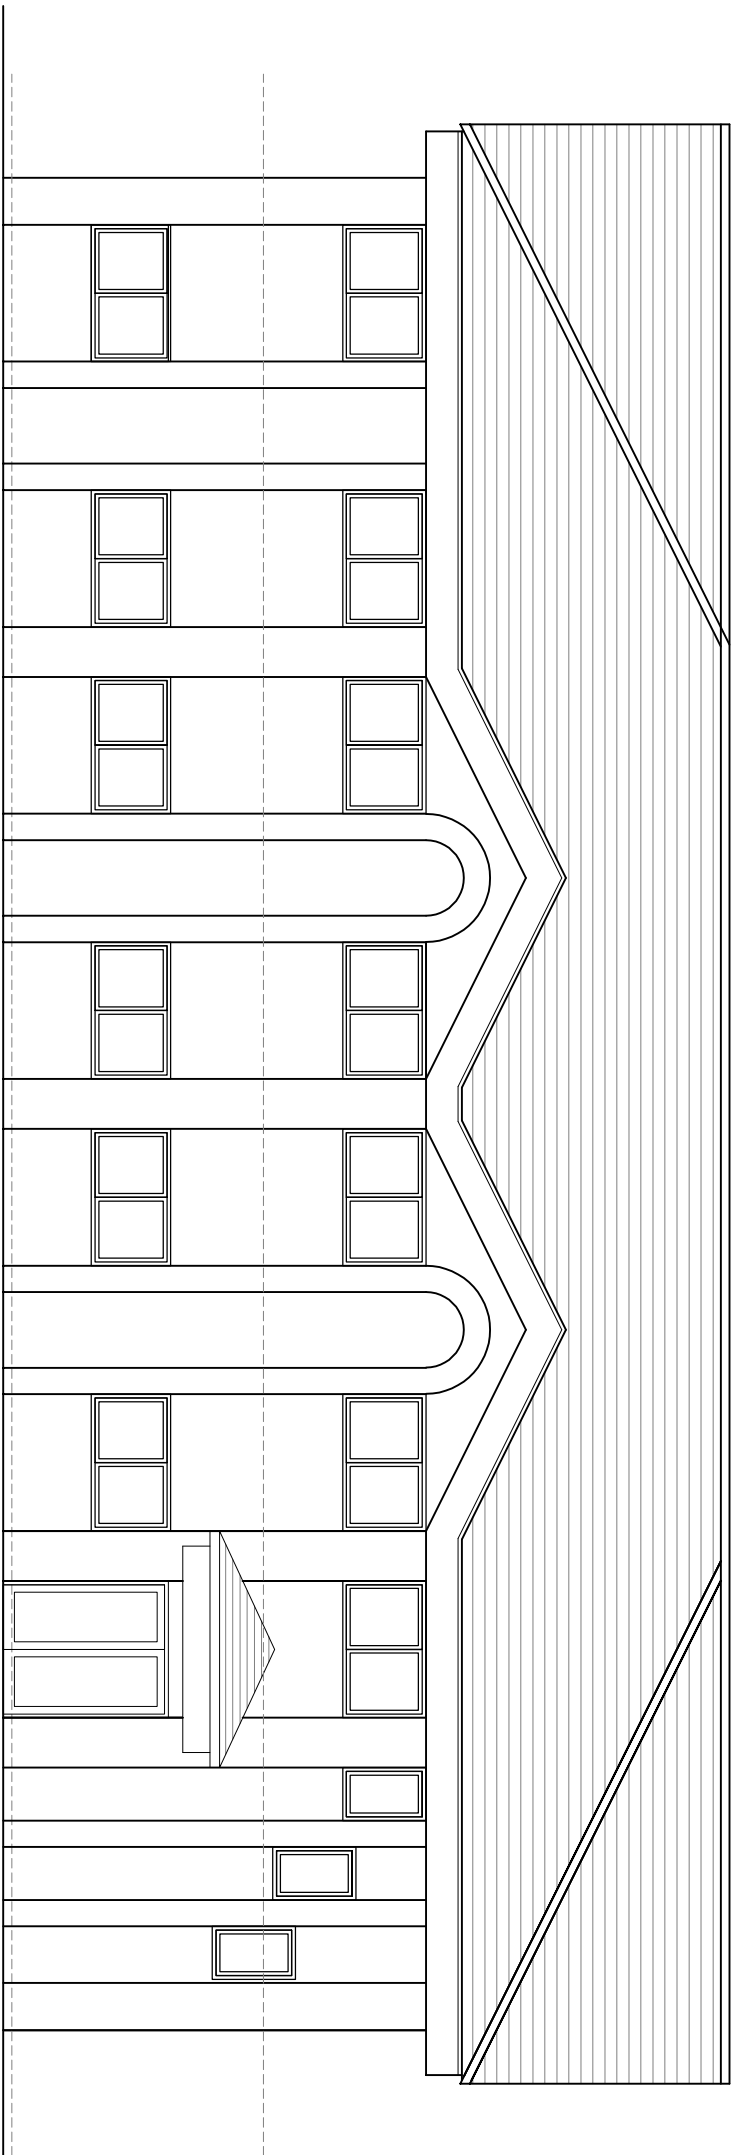

EAST ELEVATION

P2	Planning Issue	06/04/23	AS	P&W
P1	Initial Issue	24/03/23	AS	P&W
Rev	Description	Date	By	Chk

Unit 9 The Forum
Minerva Business Park, Lyndwood
Peterborough PE2 6FT
Telephone +44(0)173375600
Website www.jeffersonsheard.com



Project
Everyone Active
Hinckley

Drawing
Existing Elevations
South & East

Scale	1:100@A3	Drawn	AS	Date	Mar 23
Drawing Purpose	PLANNING SUBMISSION	Status	S5	Rev.	P2
Ref.	2224-JSA-XX-XX-DR-A-04001				