



Do not scale from this drawing  
The contractor is to check all dimensions on site and report any discrepancies to the architect.  
All rights described in chapter IV of the copyright, designs and patents act 1988 have been generally asserted

Notes

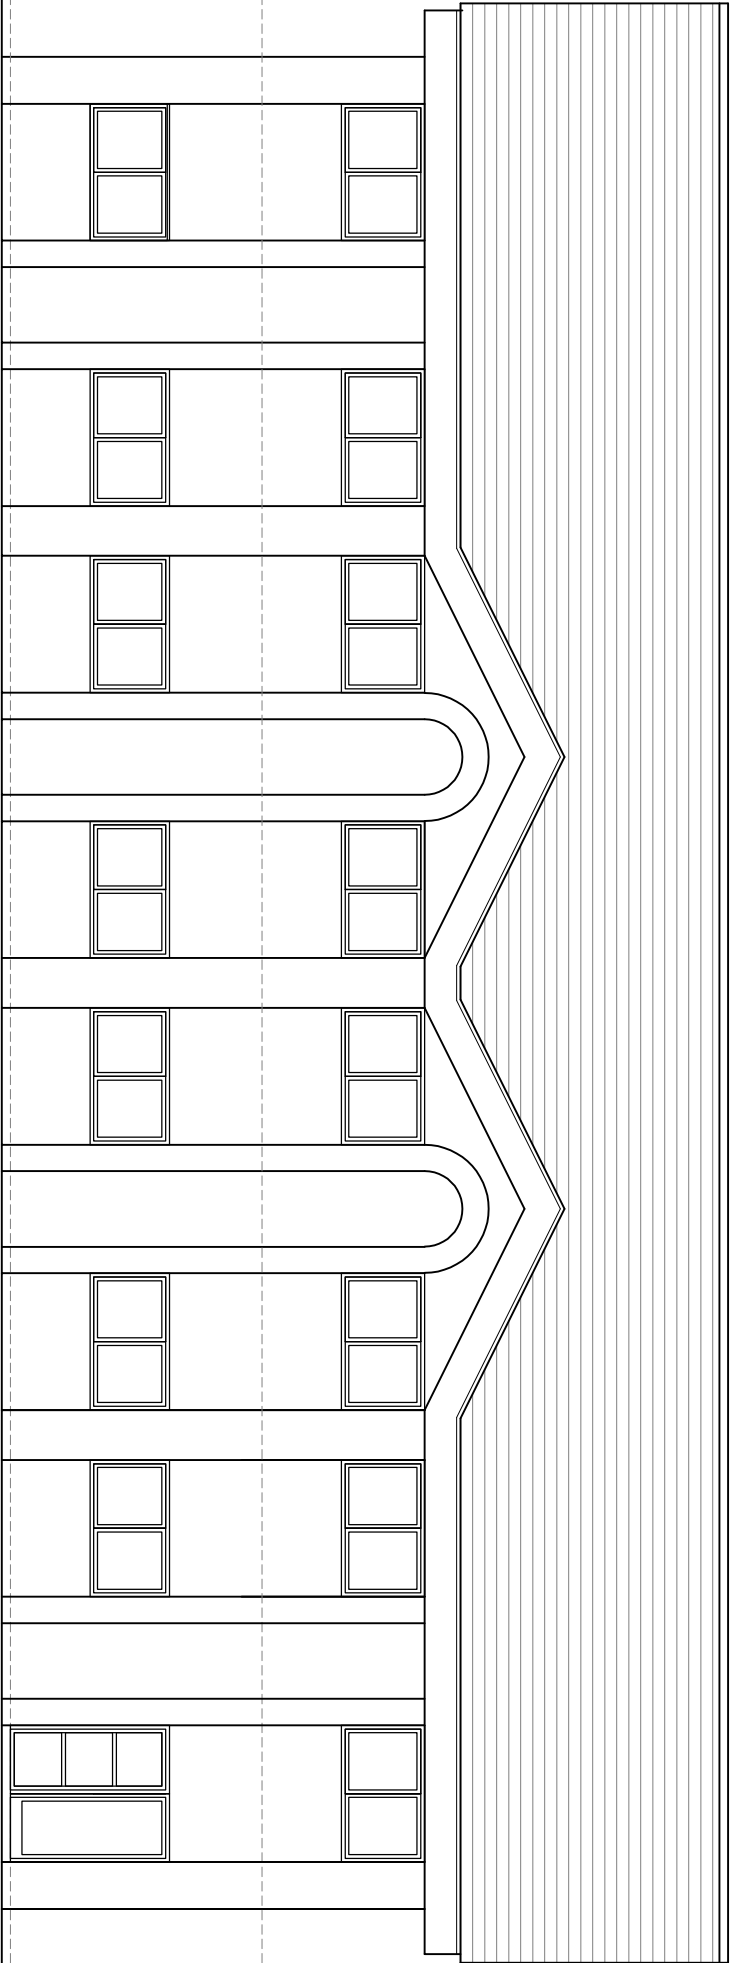

WEST ELEVATION

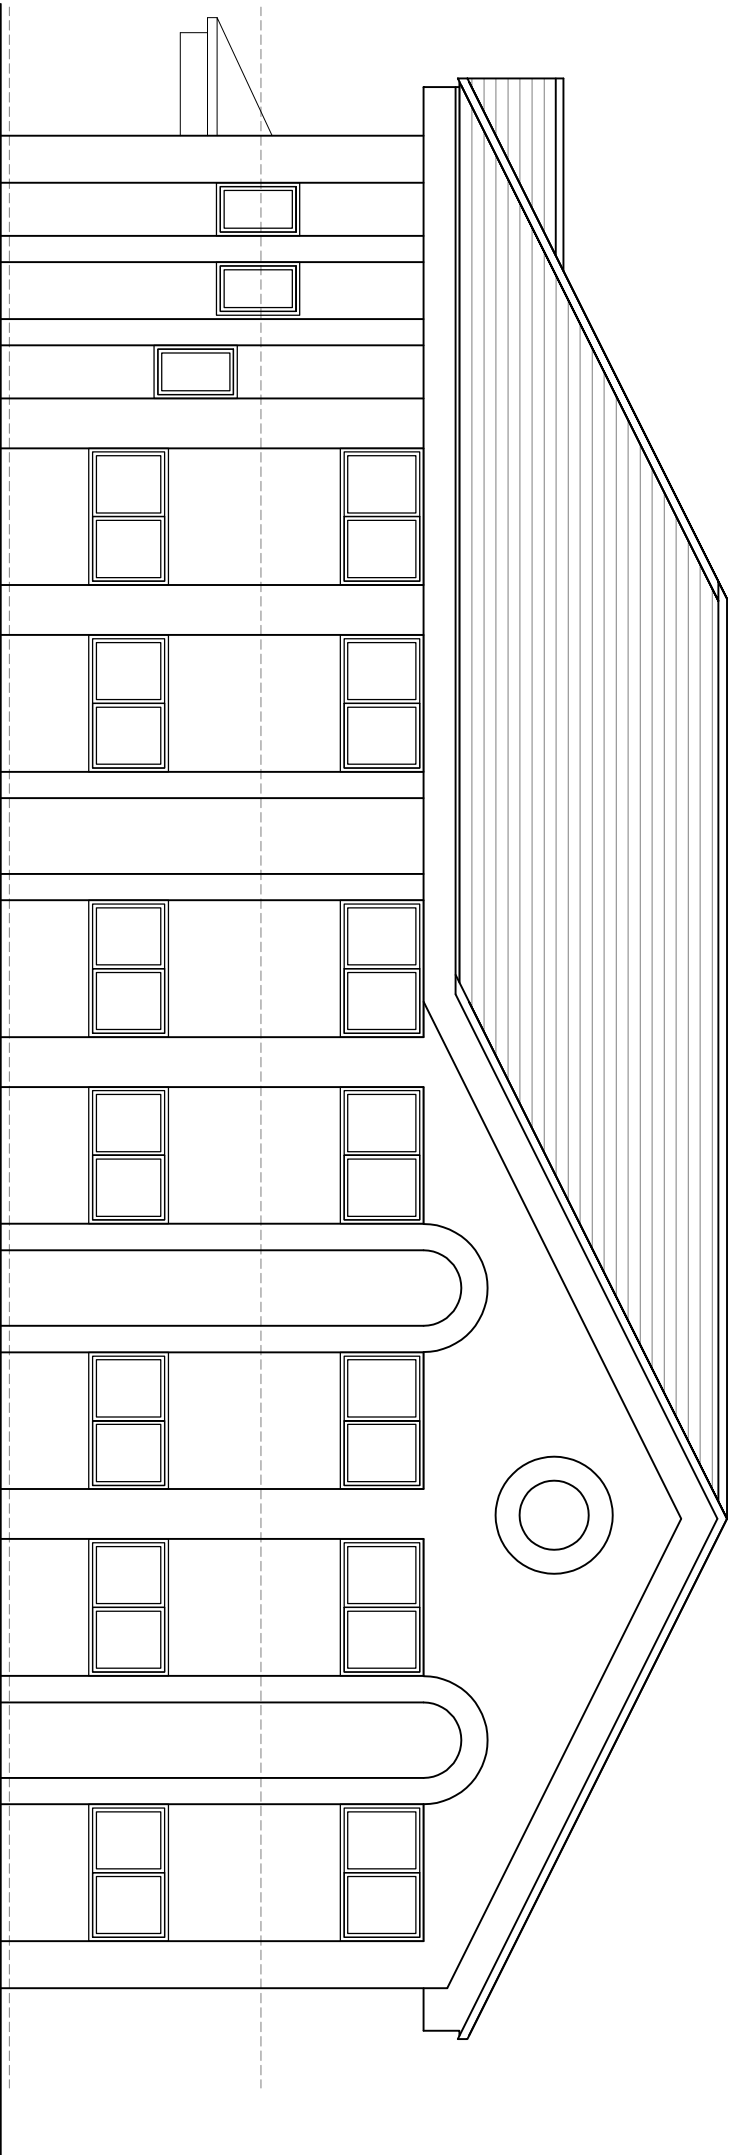

NORTH ELEVATION

|     |                |          |    |     |
|-----|----------------|----------|----|-----|
| P2  | Planning Issue | 06/04/23 | AS | P&W |
| P1  | Initial Issue  | 24/03/23 | AS | P&W |
| Rev | Description    | Date     | By | Chk |

Unit 9 The Forum  
Minerva Business Park, Lyndwood  
Peterborough PE2 6FT  
Telephone +44(0)173375600  
Website www.jeffersonsheard.com



Project  
Everyone Active  
Hinckley

Drawing  
Existing Elevations  
North & West

|                 |                           |        |    |      |        |
|-----------------|---------------------------|--------|----|------|--------|
| Scale           | 1:100@A3                  | Drawn  | AS | Date | Mar 23 |
| Drawing Purpose | PLANNING SUBMISSION       | Status | S5 |      |        |
| Ref.            | 2224-JSA-XX-XX-DR-A-04002 | Rev.   | P2 |      |        |