


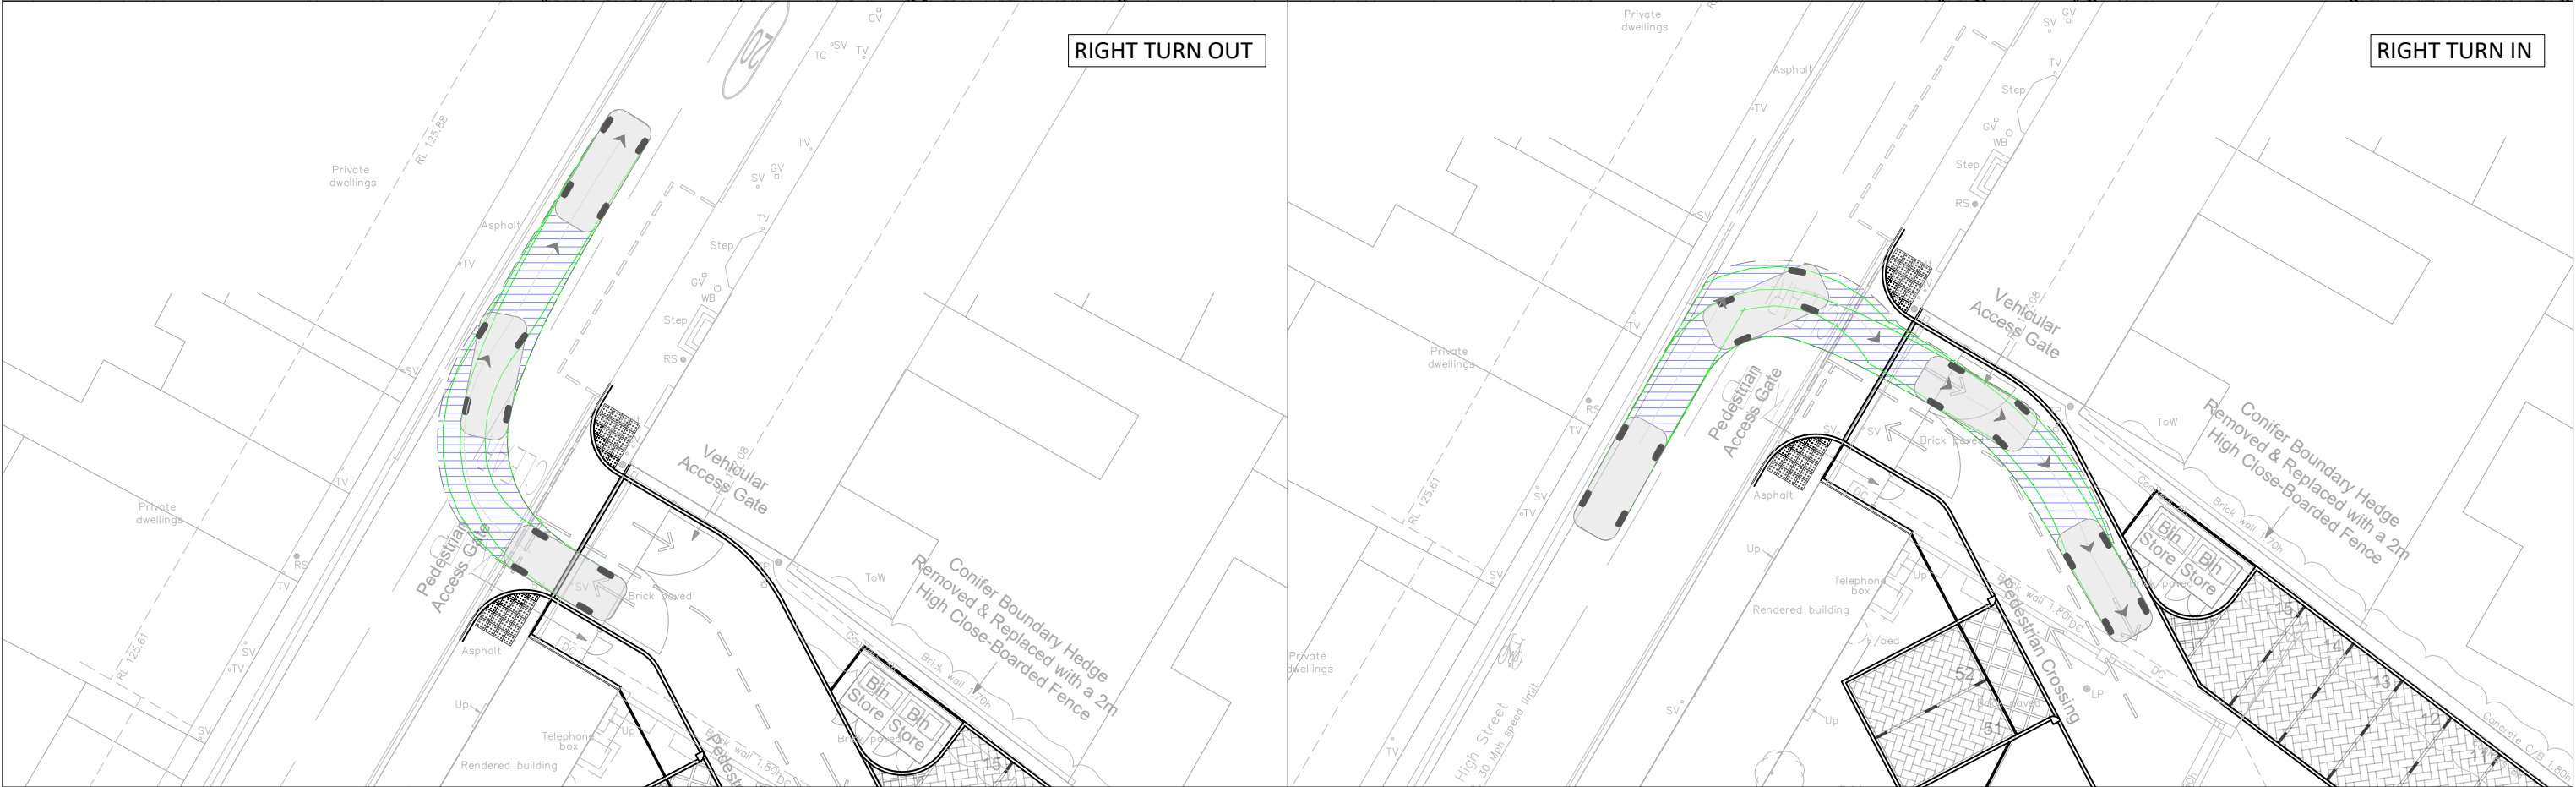

SCALE BAR

0m 5m 10m

SCALE BAR (1:250)

KEY

2010 BMW 5-Series

Width : 1.86 metres

Track : 1.85

Lock to Lock Time : 6.0

Steering Angle : 36.9

FORWARD

REVERSE

Tyre Tracks

Vehicle body tracks

Direction of travel

NOTES

Background mapping utilising architect site layout plan and topographical survey data.

This is a general arrangement drawing suitable for planning purposes and is subject to detailed design considerations such as ground conditions, drainage and lighting. It should not be used for construction purposes.

REVISIONS (CONTINUED)

Rev	Date	Description	By	App
P01	09/09/21	First Issue.	DC	DC

REVISIONS

Rev	Date	Description	By	App
P01	09/09/21	First Issue.	DC	DC

Apex TRANSPORT PLANNING

23-24 PARK PLACE
CARDIFF
CF10 9BA

t: 02920 619 361
e: info@apexp.co.uk

CLIENT
PARTNERS OF BARWELL MEDICAL CENTRE

PROJECT
BARWELL MEDICAL CENTRE

TITLE
SWEEP PATH ANALYSIS - LARGE CAR

PROJECT NO.
C21029

SCALE @ A3
1:250

STATUS DESCRIPTION
INFORMATION

DRAWING NO.
C21029-ATP-DR-TP-001

STATUS
S2