
DCOSPLAN

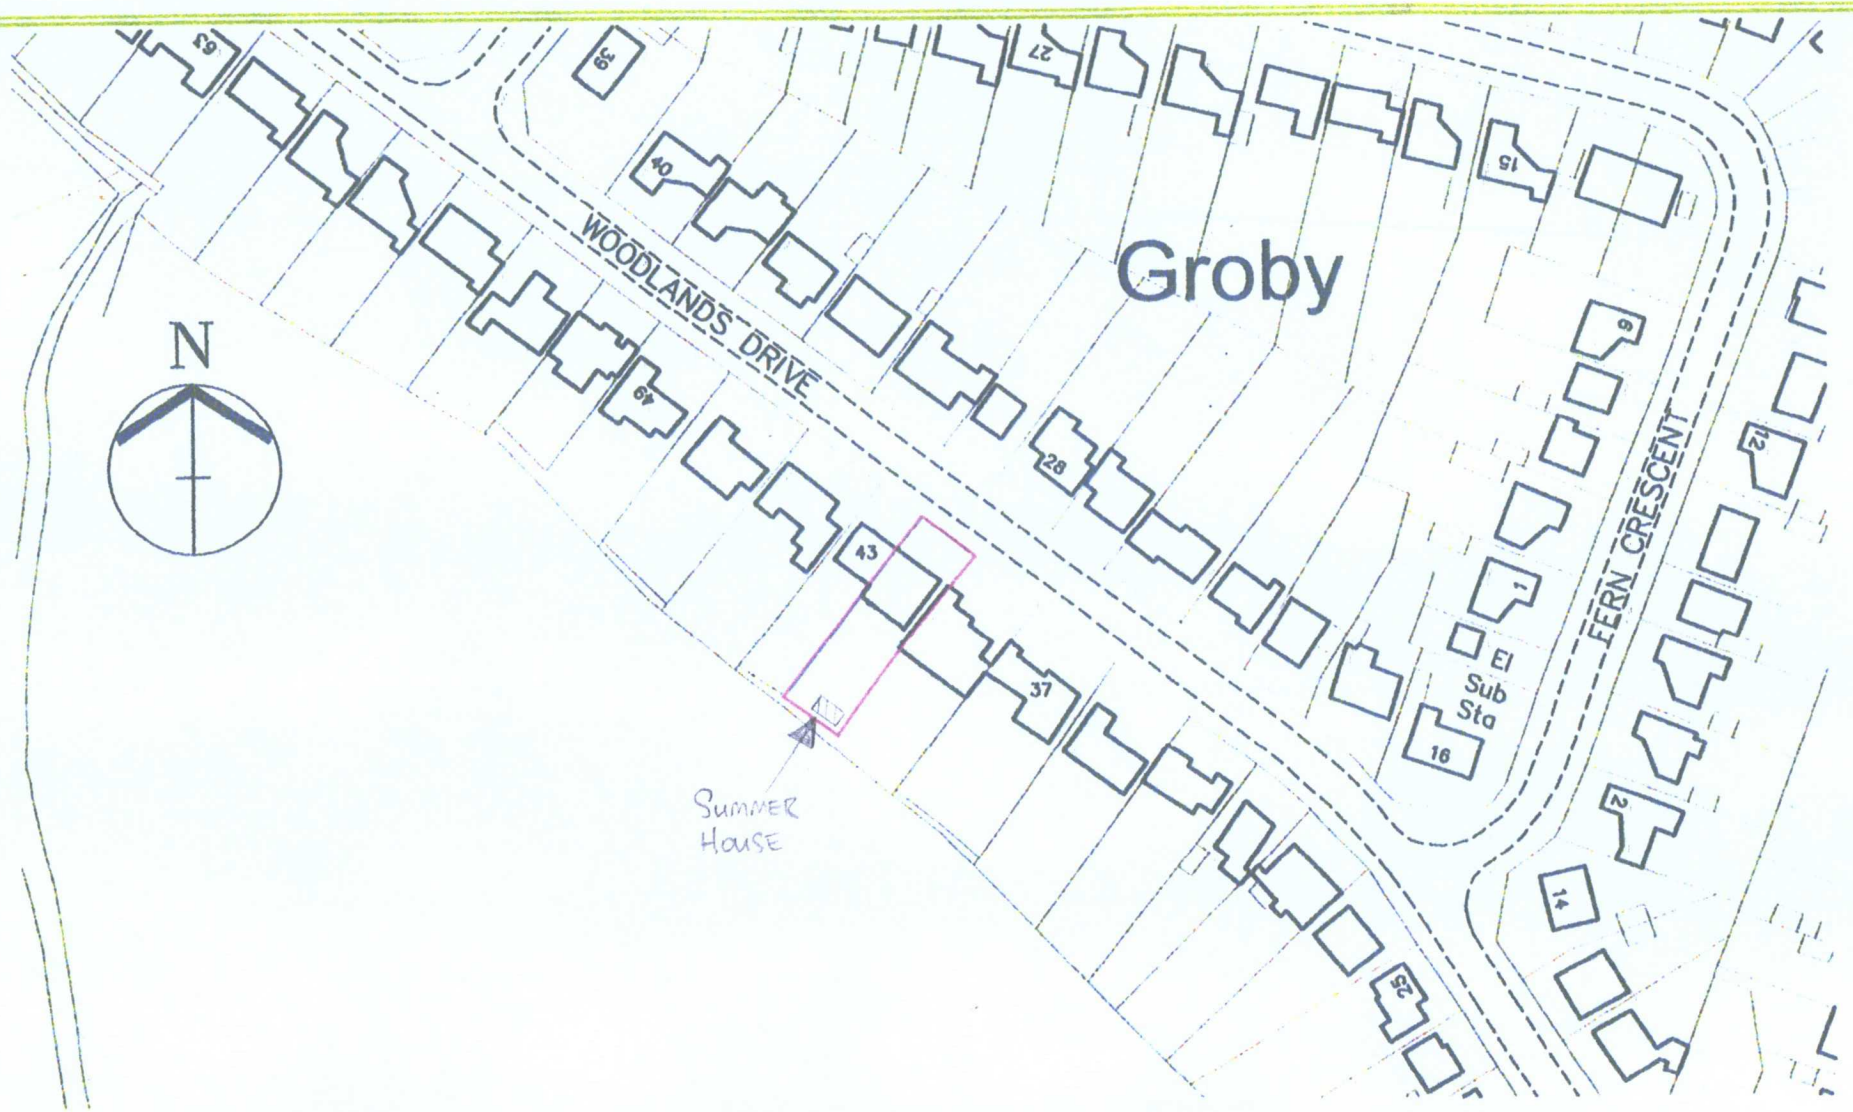

Scale 1:1250 0 10 15 20 30 40 50 60 70 80 90 100m

CLIENT	Mr & Mrs Harris	A4 Sheet	
PROJECT	41 WOODLANDS DRIVE, GROBY, LEICS., LE6 0BR LOCATION PLAN		

scale 1:1250	drawn JPP	drawing no. 3
job no. 1	date August 2010	rev. -
Tel (0116) 2246454		